

Proposed Rear Split Level Extension at 3 Marsh Green Close Biddulph ST8 6TA

Scale 1-50 (A1) - existing layout
Dwg ref MGC2a February 2020

Geoff Rouane C.Build.E, MCABE, MRICS.
Chartered Building Surveyor
Tel 07946517767
Email: geoffrouane@btinternet.com

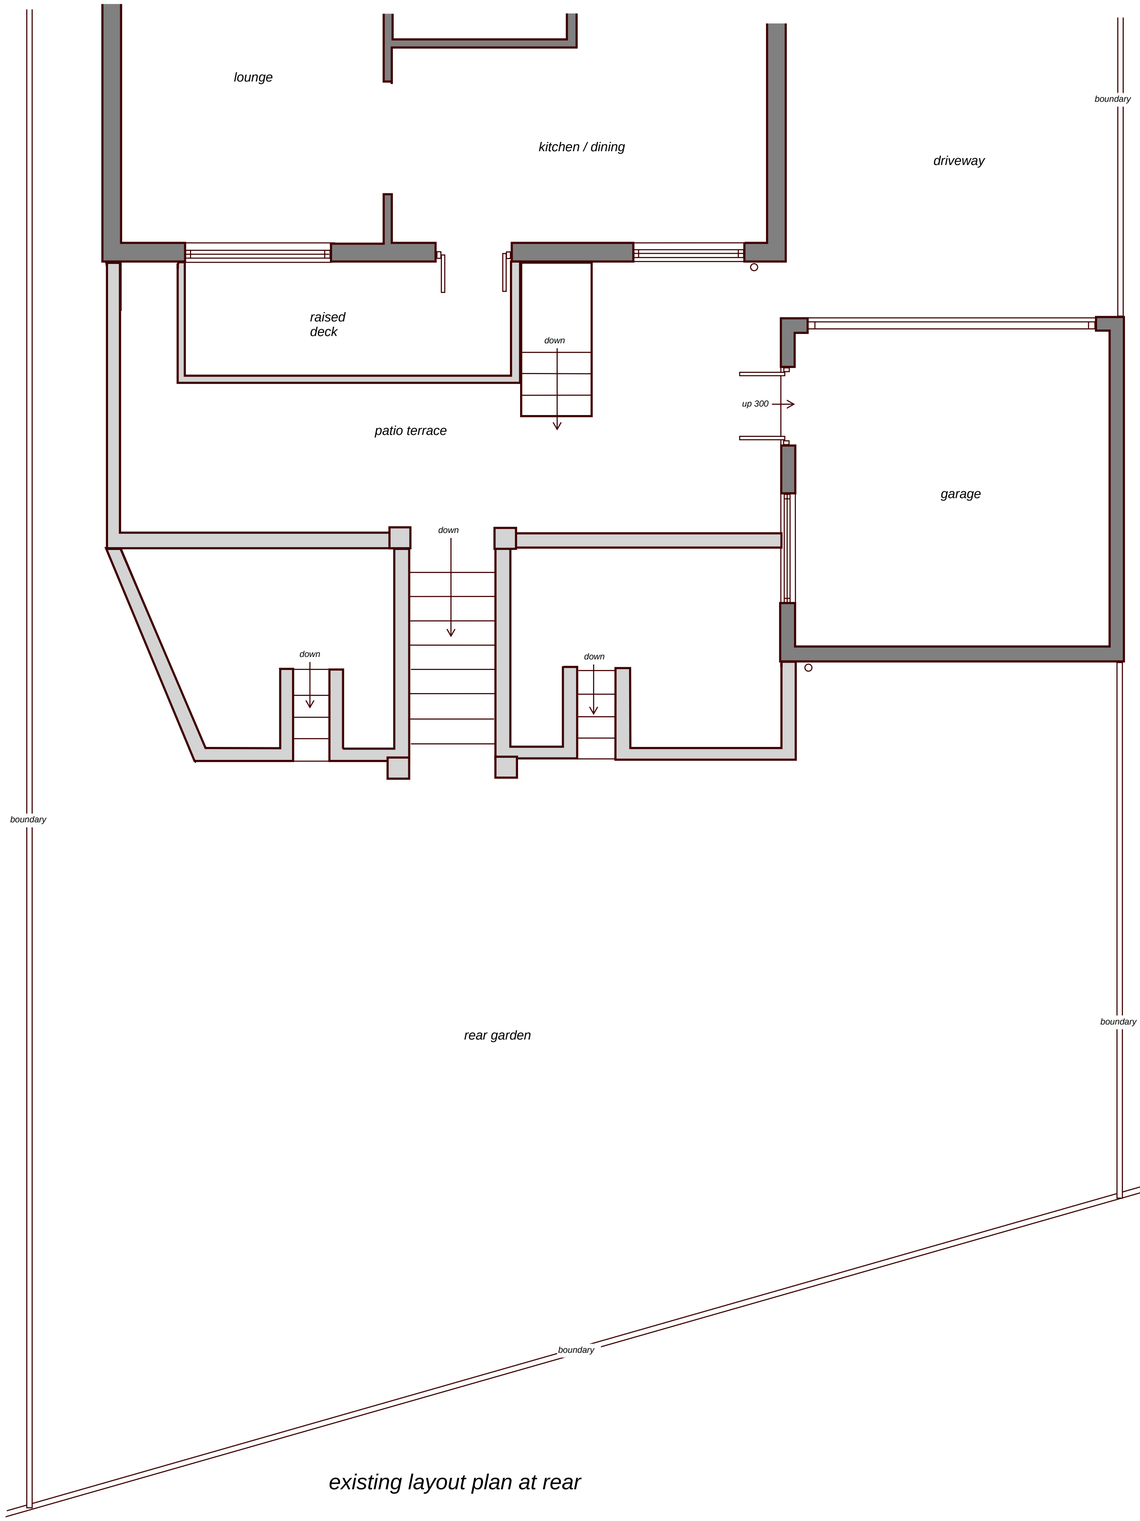

existing layout plan at rear

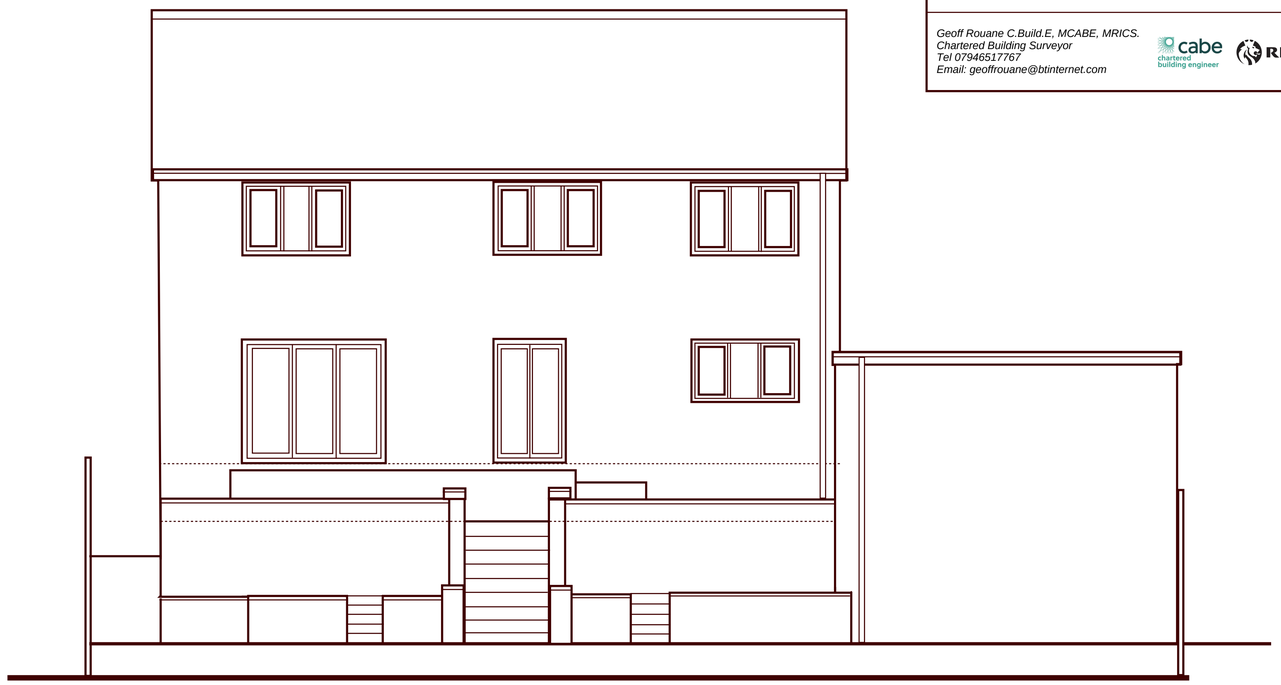

existing rear elevation



existing rear side elevation and section view