
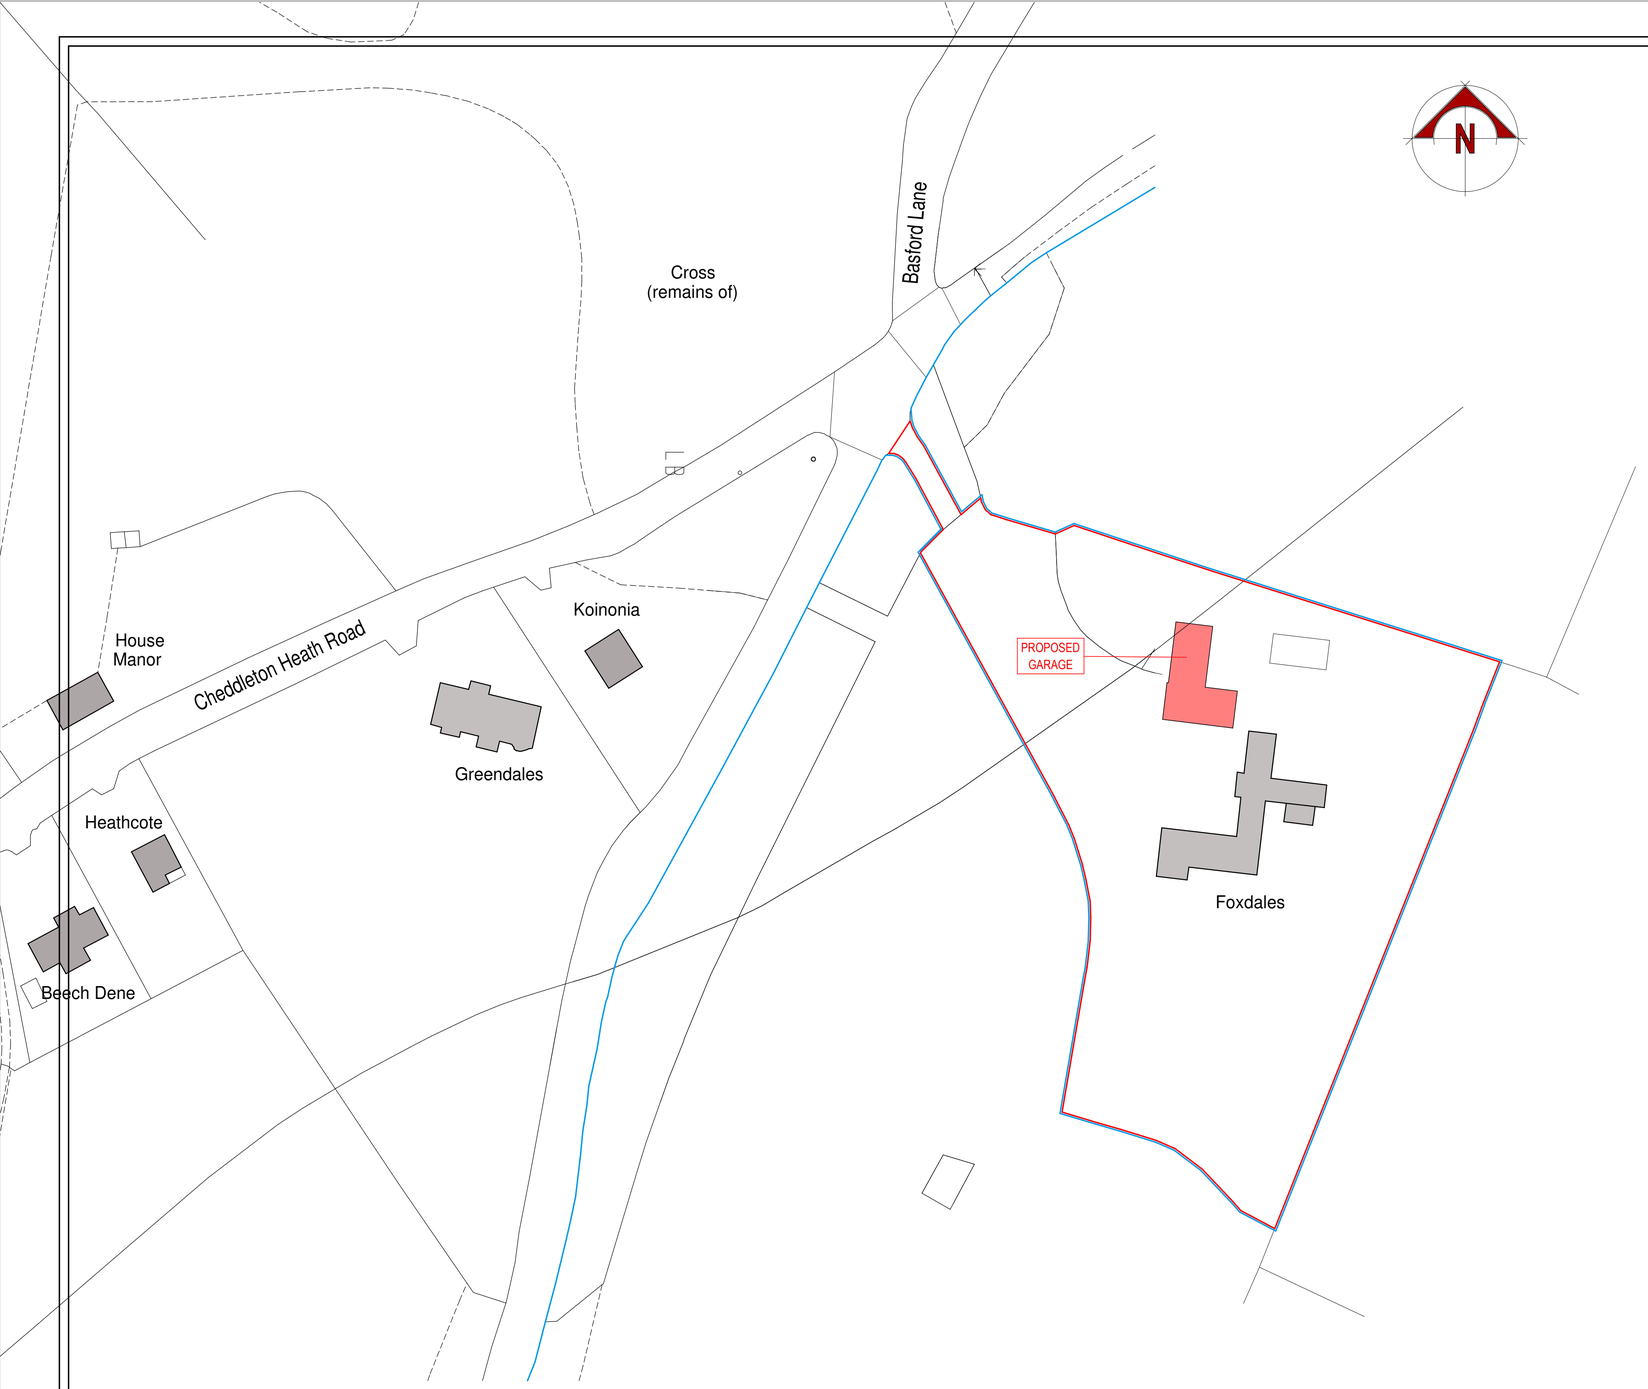


BLOCK PLAN

0.0m 5.0m 10.0m 15.0m 20.0m 25.0m

scale bar @ 1:500

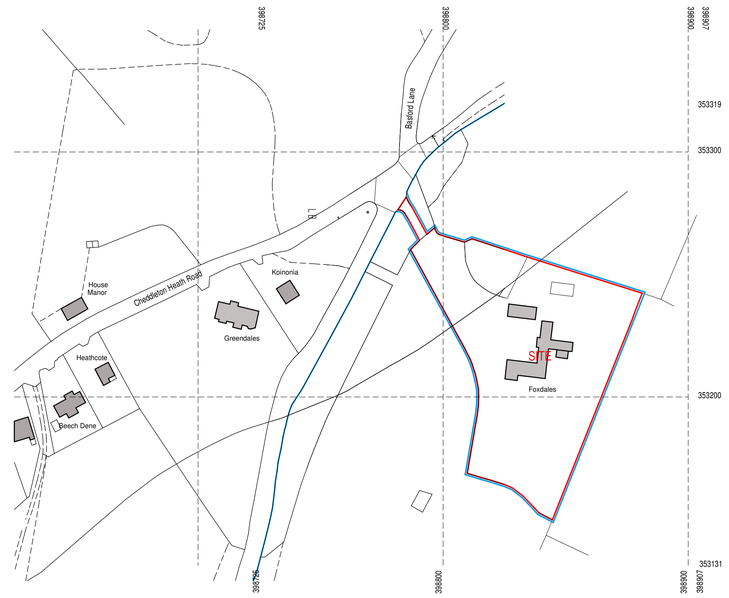

LOCATION PLAN

0.0m 10.0m 20.0m 30.0m 40.0m 50.0m

scale bar @ 1:1250

Serial number: 179338

© Crown copyright and database right 2020
Ordnance Survey licence 100048957

Mr A Hancock

PROPOSED REPLACEMENT GARAGE
FOXDALES
BASFORD LANE
CHEDDLETON HEATH
STAFFS
PLANNING PROPOSAL
LOCATION + BLOCK PLAN

Date	Sheet	Scale
FEBRUARY 2020	A1	1:1250 + 1:500
Drg No.	Rev.	Drawn
2020-2483-03	-	NAW

SAMMONS Architectural LIMITED
Chartered Institute of Architectural Technologists Registered Practice

10 Cawdry Buildings, Fountain Street, Leek. ST13 6JP
Telephone: 01538 386002
E-mail: info@sammonsltd.co.uk
Web: www.sammonsltd.co.uk

This drawing is copyright.
All dimensions must be checked prior to commencement.