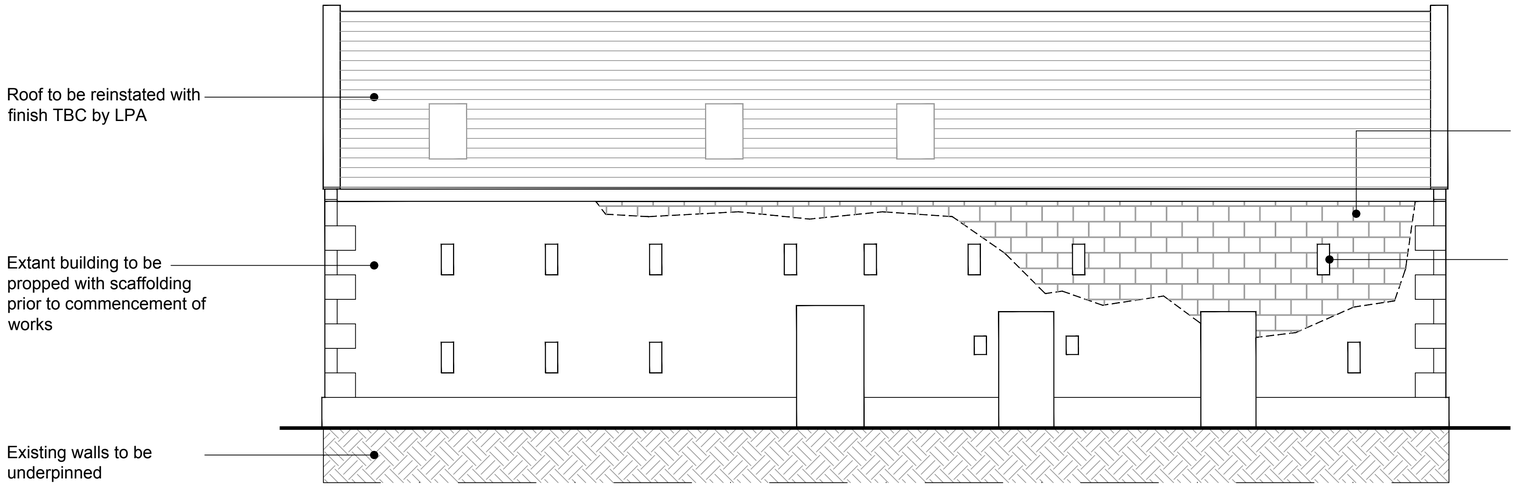

Proposed South West Elevation

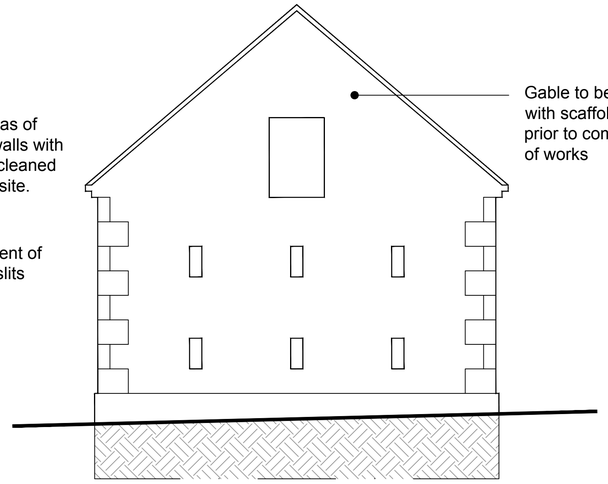

Proposed South East Elevation

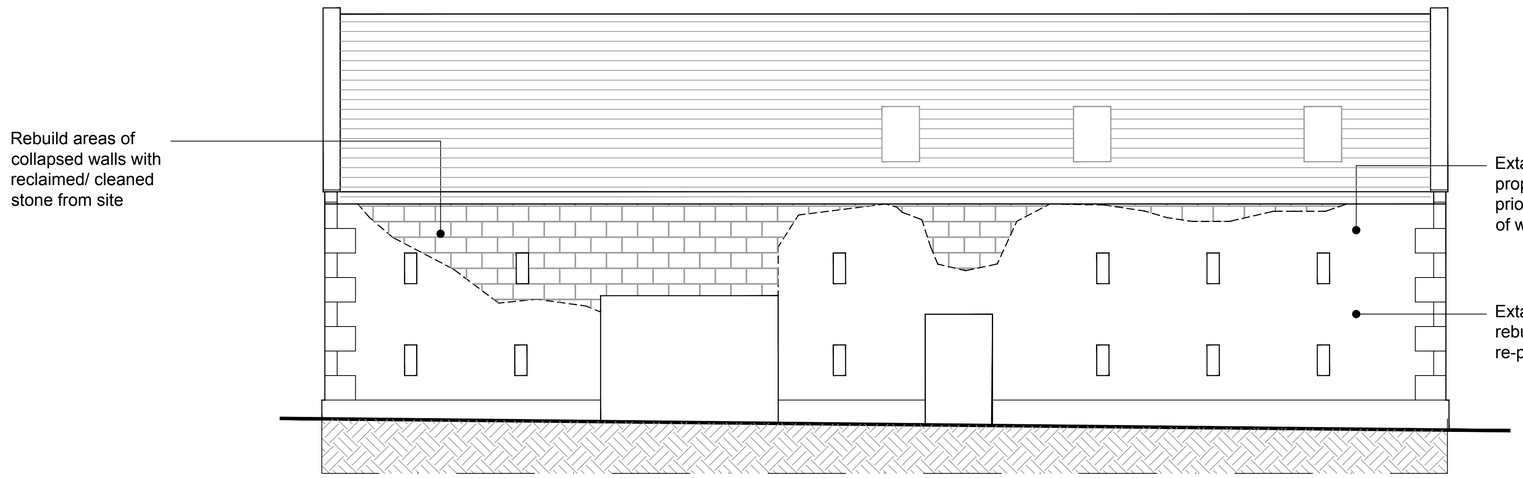

Proposed North East Elevation

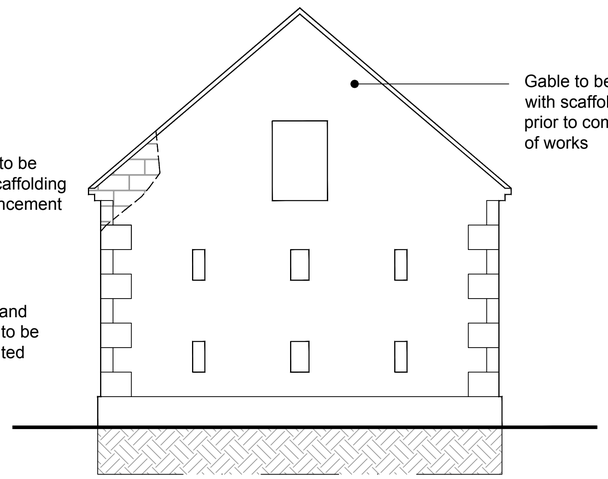

Proposed North West Elevation



Proposed Floor Plan

FOREFRONT
DEVELOPMENT CONSULTING
4 Ridge House, Ridge House Drive, Festival Park, S-O-T. ST1 5SJ
Office 01782 216912 WWW.FOREFRONTDC.UK

CLIENT

K. MIDDLETON / R. TIMMIS

PROJECT

Proposed change of use from disused agricultural barn into dwelling at Oak Barn, Bagnall, Staffordshire.

TITLE

Condition 4 & 5 - Proposed repairs to extant building

SCALE	DRAWN
1:200 @ A3	ATG
DRG NO.	DATE
20-106-05	19 / 02 / 20

REV.	DESCRIPTION	DATE

The contents of this drawing are the copyright of Forefront Development Consulting Ltd