



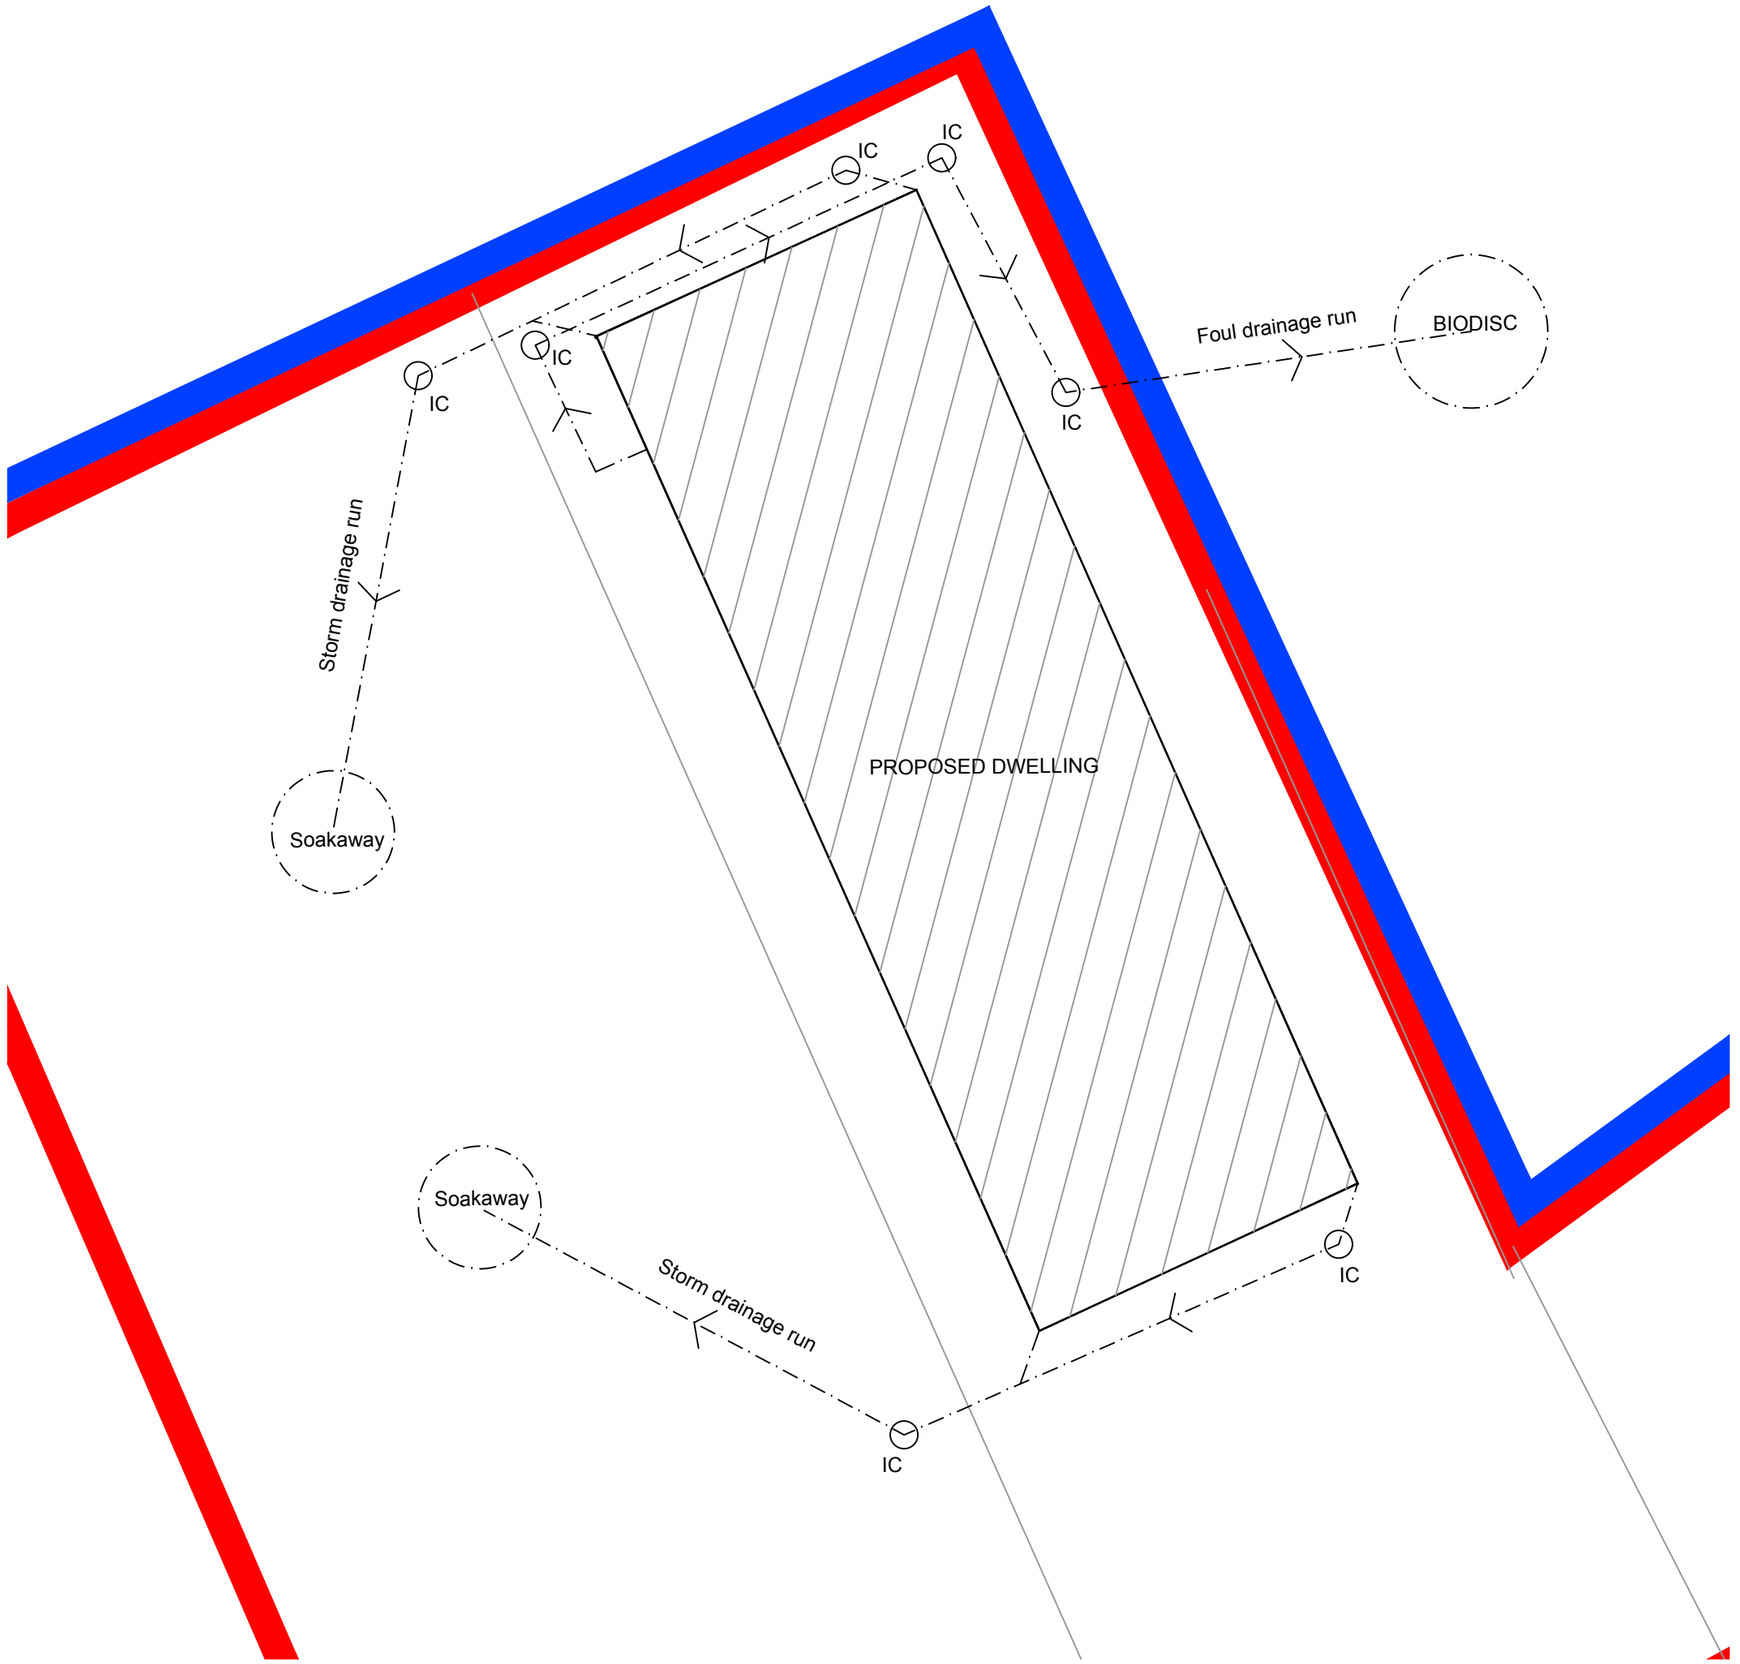

TYPICAL BIODISC EXAMPLE

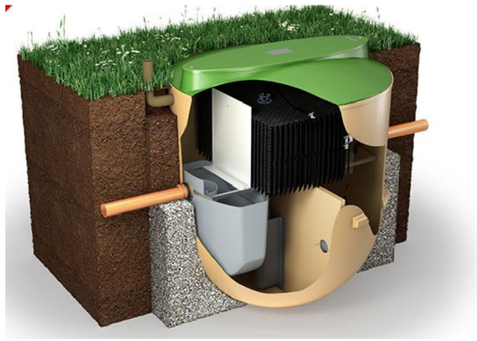

FOREFRONT
DEVELOPMENT CONSULTING
4 Ridge House, Ridge House Drive, Festival Park, S-O-T. ST1 5S.
Office 01782 216912 WWW.FOREFRONTDC.UI

CLIENT

K. MIDDLETON / R. TIMMIS

PROJECT

Proposed change of use from disused agricultural bai into dwelling at Oak Barn, Bagnall, Staffordshire.

TITLE

Condition 13 - Proposed drainage Plan

SCALE	DRAWN
1:100 @ A3	ATG
DRG NO.	DATE
20-106-13	18 / 02 / 20

REV.	DESCRIPTION	DATE

The contents of this drawing are the copyright of Forefront Development Consulting