



Existing Site Plan
Scale 1:200

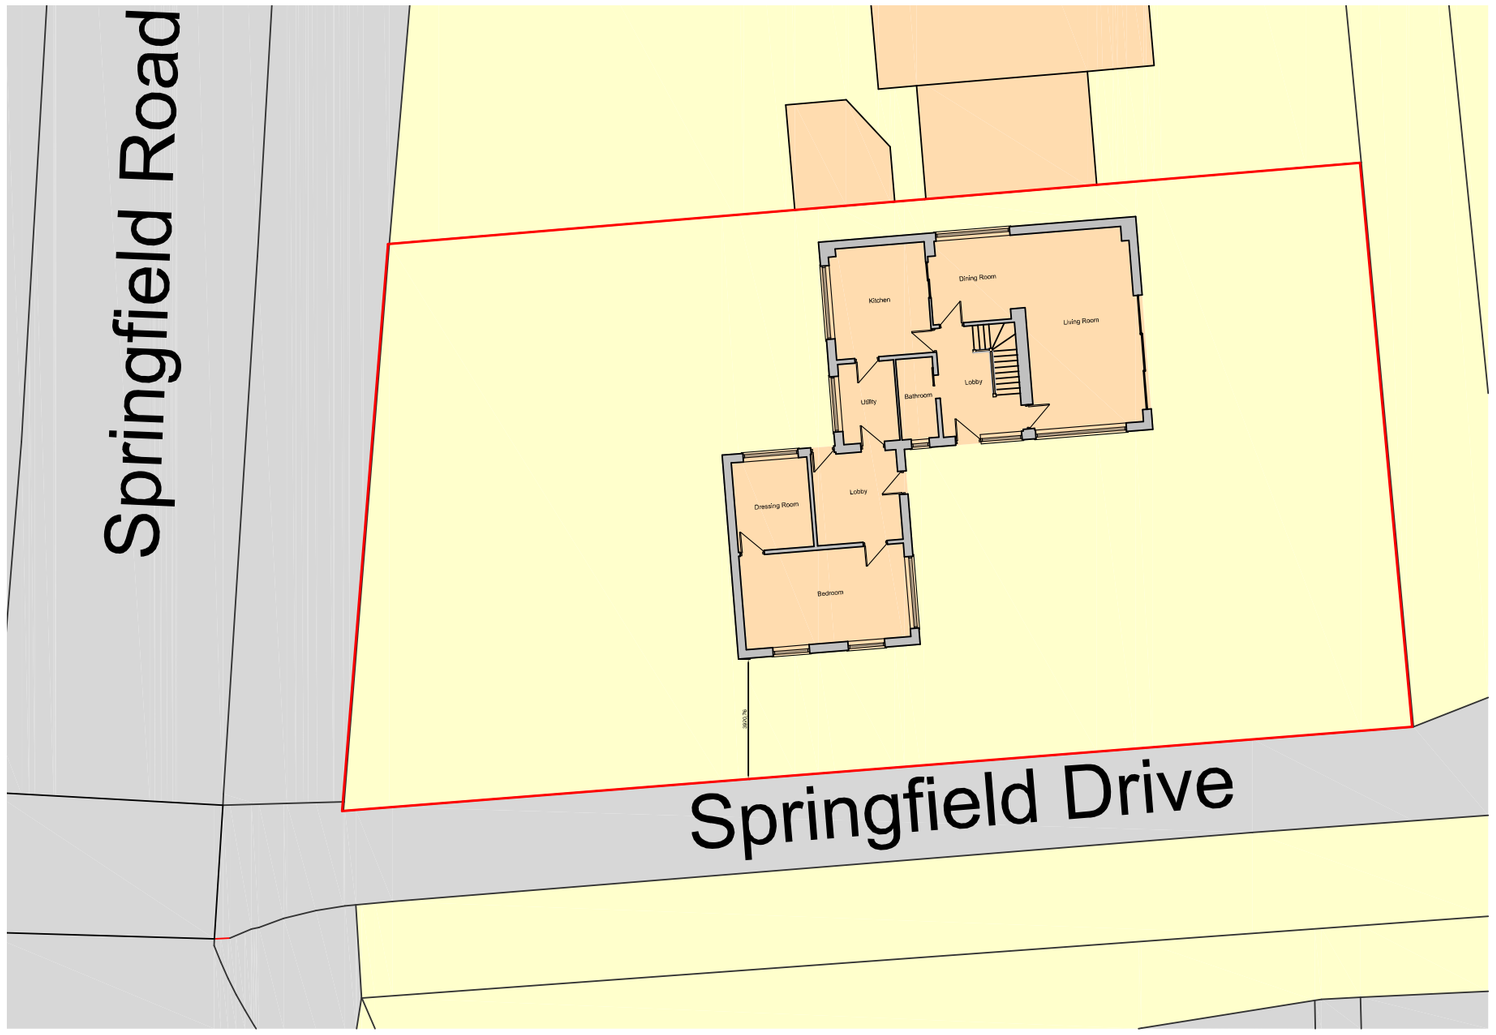

Proposed Site Plan
Scale 1:200

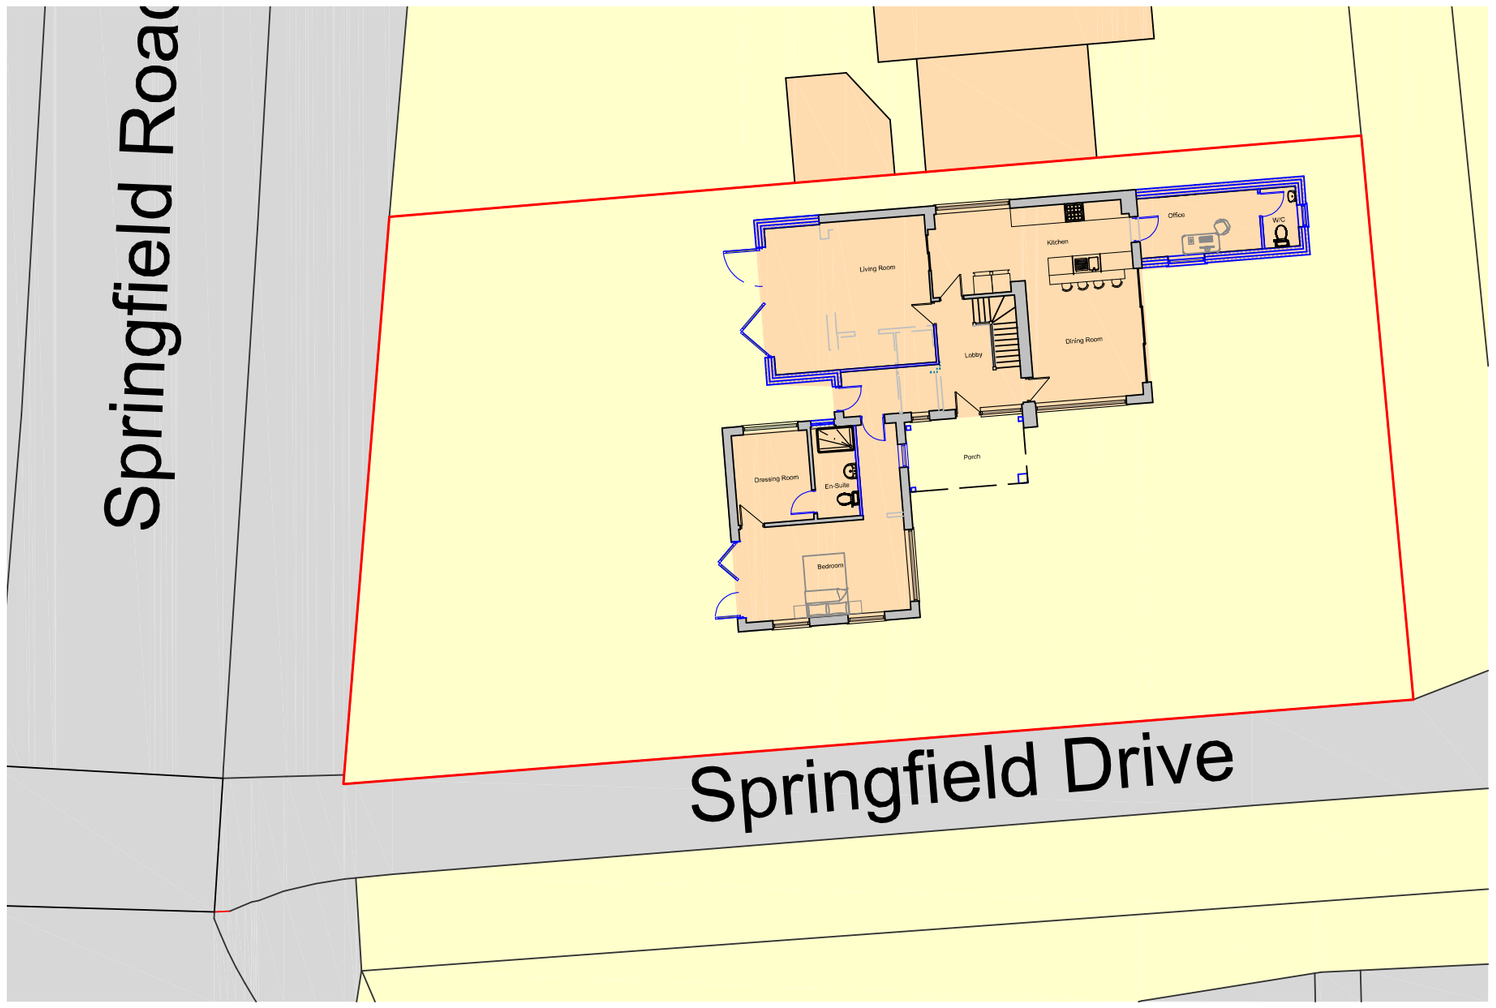

Metres
10 20 30 40 50 60 70 80 90 100
SCALE 1:1250

Site Location Plan

N

Metres
1 2 3 4 5 10 15 20
SCALE 1:200

DBD Architectural Consultancy Ltd ©2019

1. Copyright is vested with DBD Architectural Consultancy Ltd.

2. All dimensions to be checked on site before proceeding.

3. Contractor to check/adjust dimensions of new work to suit existing conditions.
Do not assume existing structure or details are plumb, square or level.

4. Contractor must notify the architect of any discrepancies before proceeding.

5. All drawings to be read in conjunction with all other consultants drawings and specs.

Rev	Date	Description
B	24.02.20	Amendments made following clients comments
A	7.11.19	Amendments made following clients comments

DBD Architectural Consultancy

DBD Architectural Consultancy Ltd
50 Broad Street, Leek,
Staffordshire, ST13 5NS
01538 383118
mail@dbdconsultants.co.uk
www.dbdconsultants.co.uk

Client: Mrs Casswell
1 Springfield Drive
Leek ST13 6ET

Project: Proposed Side Extension

Title: Site Plans

Stage: Planning		
Size: A2	Date: 24.02.2020	Job No: 1936
Scale: 1:200		
Drawing Number: PL 01B		