
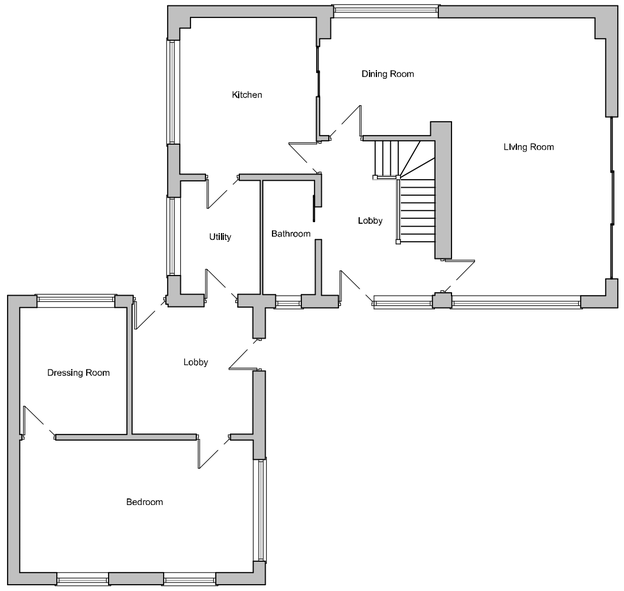


Ground Floor Plan


Metres

1 2 3 4 5 10


SCALE 1:100

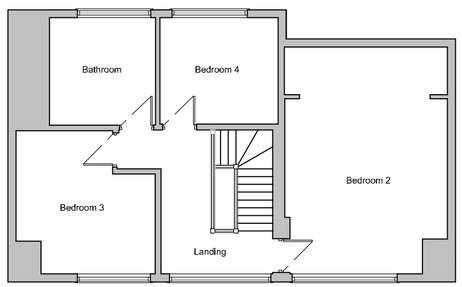


First Floor Plan

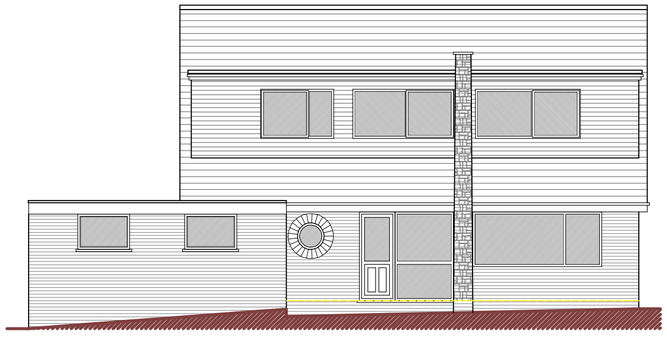

Front Elevation

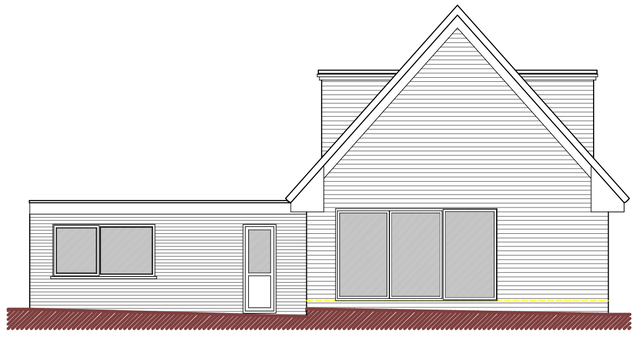

Side Elevation

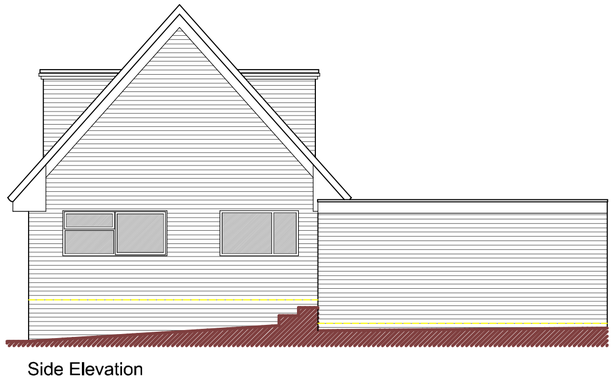

Side Elevation



Rear Elevation

DBD Architectural Consultancy Ltd ©2019

1. Copyright is vested with DBD Architectural Consultancy Ltd.

2. All dimensions to be checked on site before proceeding.

3. Contractor to check/adjust dimensions of new work to suit existing conditions.
Do not assume existing structure or details are plumb, square or level.

4. Contractor must notify the architect of any discrepancies before proceeding.

5. All drawings to be read in conjunction with all other consultants drawings and specs.

Rev	Date	Description

DBD Architectural Consultancy

DBD Architectural Consultancy Ltd
50 Broad Street, Leek,
Staffordshire, ST13 5NS
01538 383118
mail@dbdconsultants.co.uk
www.dbdconsultants.co.uk

Client
Mrs Casswell
1 Springfield Drive
Leek ST13 6ET

Project
Proposed Side Extension

Title
Existing Plans

Stage: Planning

Size: A2	Date: 23.07.19	Job No: 1936
Scale: 1:100		

Drawing Number: PL 02