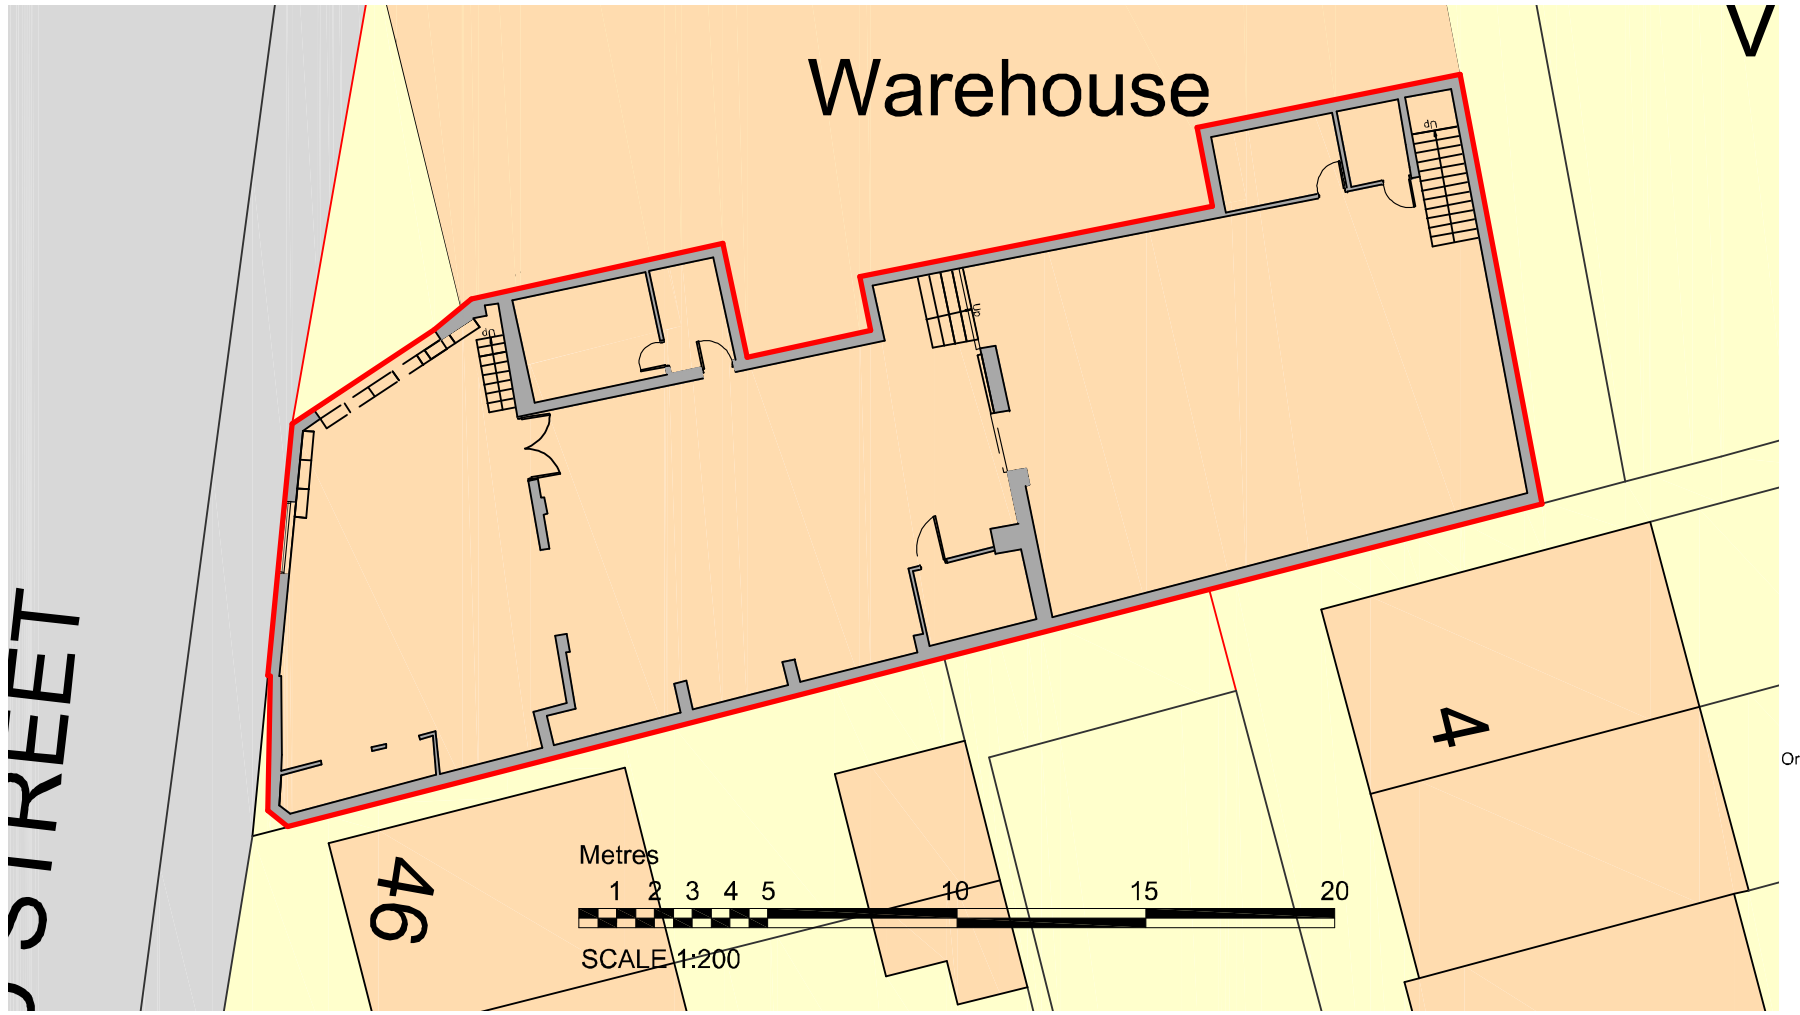


## Existing Site Plan

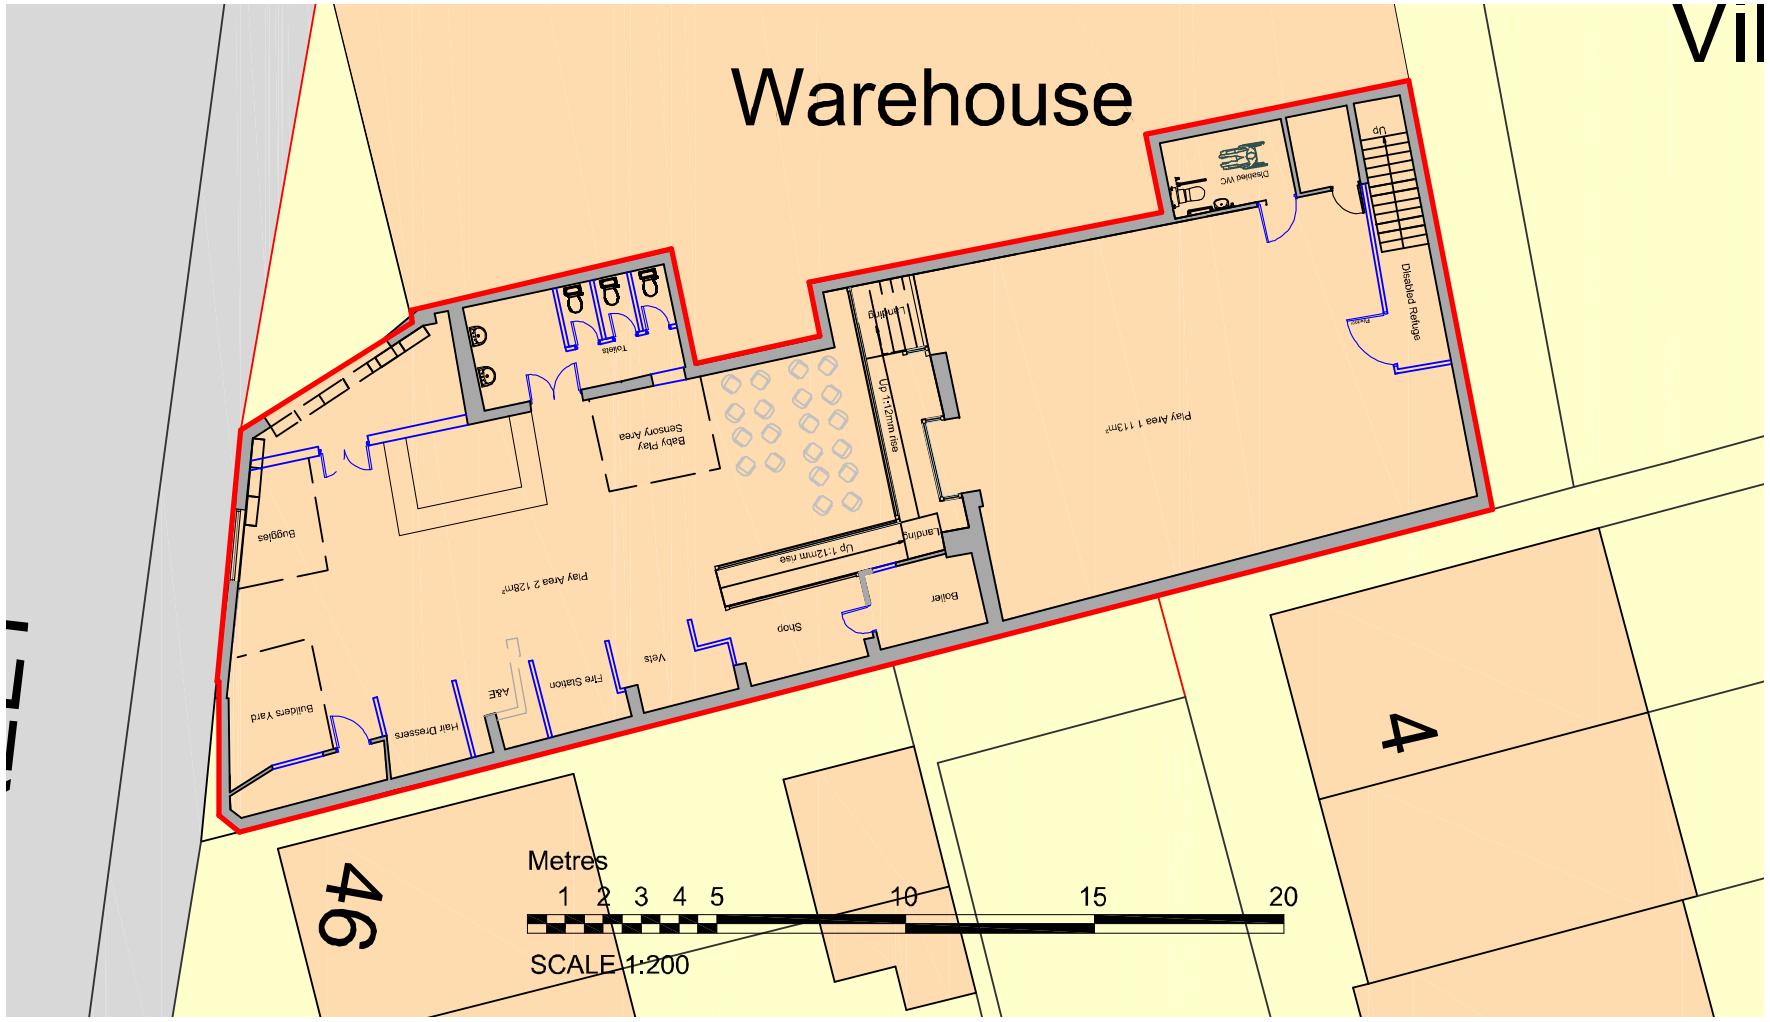


## Proposed Site Plan

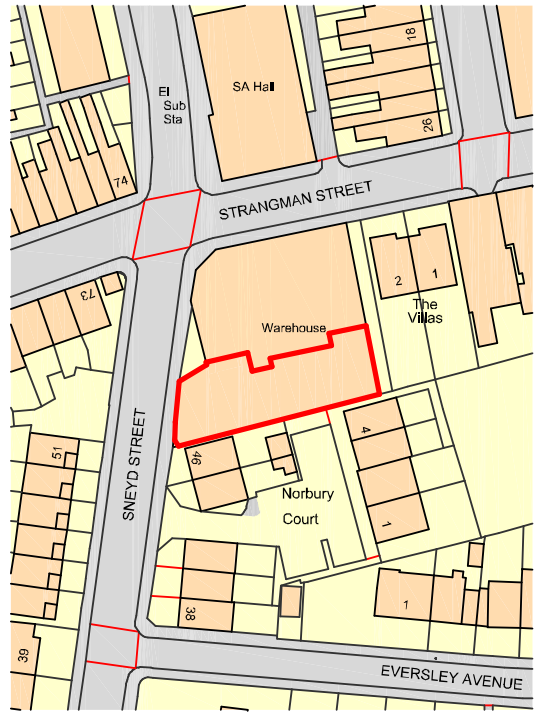


Ordnance Survey, (c) Crown Copyright 2020. All rights reserved. Licence number 100022432

Metres
10 20 30 40 50 60 70 80 90 100

SCALE 1:1250

# Site Location Plan

**DBD Architectural Consultancy Ltd ©2020**

1. Copyright is vested with DBD Architectural Consultancy Ltd.

2. All dimensions to be checked on site before proceeding.

3. Contractor to check/adjust dimensions of new work to suit existing conditions.
Do not assume existing structure or details are plumb, square or level.

4. Contractor must notify the architect of any discrepancies before proceeding.

5. All drawings to be read in conjunction with all other consultants drawings and specs.

| Rev | Date | Description |
|---|---|---|
| | | |

DBD Architectural Consultancy

**DBD Architectural Consultancy Ltd**
50 Broad Street, Leek,
Staffordshire, ST13 5NS
01538 383118
mail@dbdconsultants.co.uk
www.dbdconsultants.co.uk

Paul Goldstraw
48 Sneyd Street
Leek
ST13 53F

Client

Internal Alterations

Project

N

Title

Site Plans

| | | |
|---|---|---|
| Stage: Planning | | |
| Size: A3 | Date: 17.02.2020 | Job No: 2002 |
| Scale: 1:1250 1:200 | | |

Drawing Number: PL 01