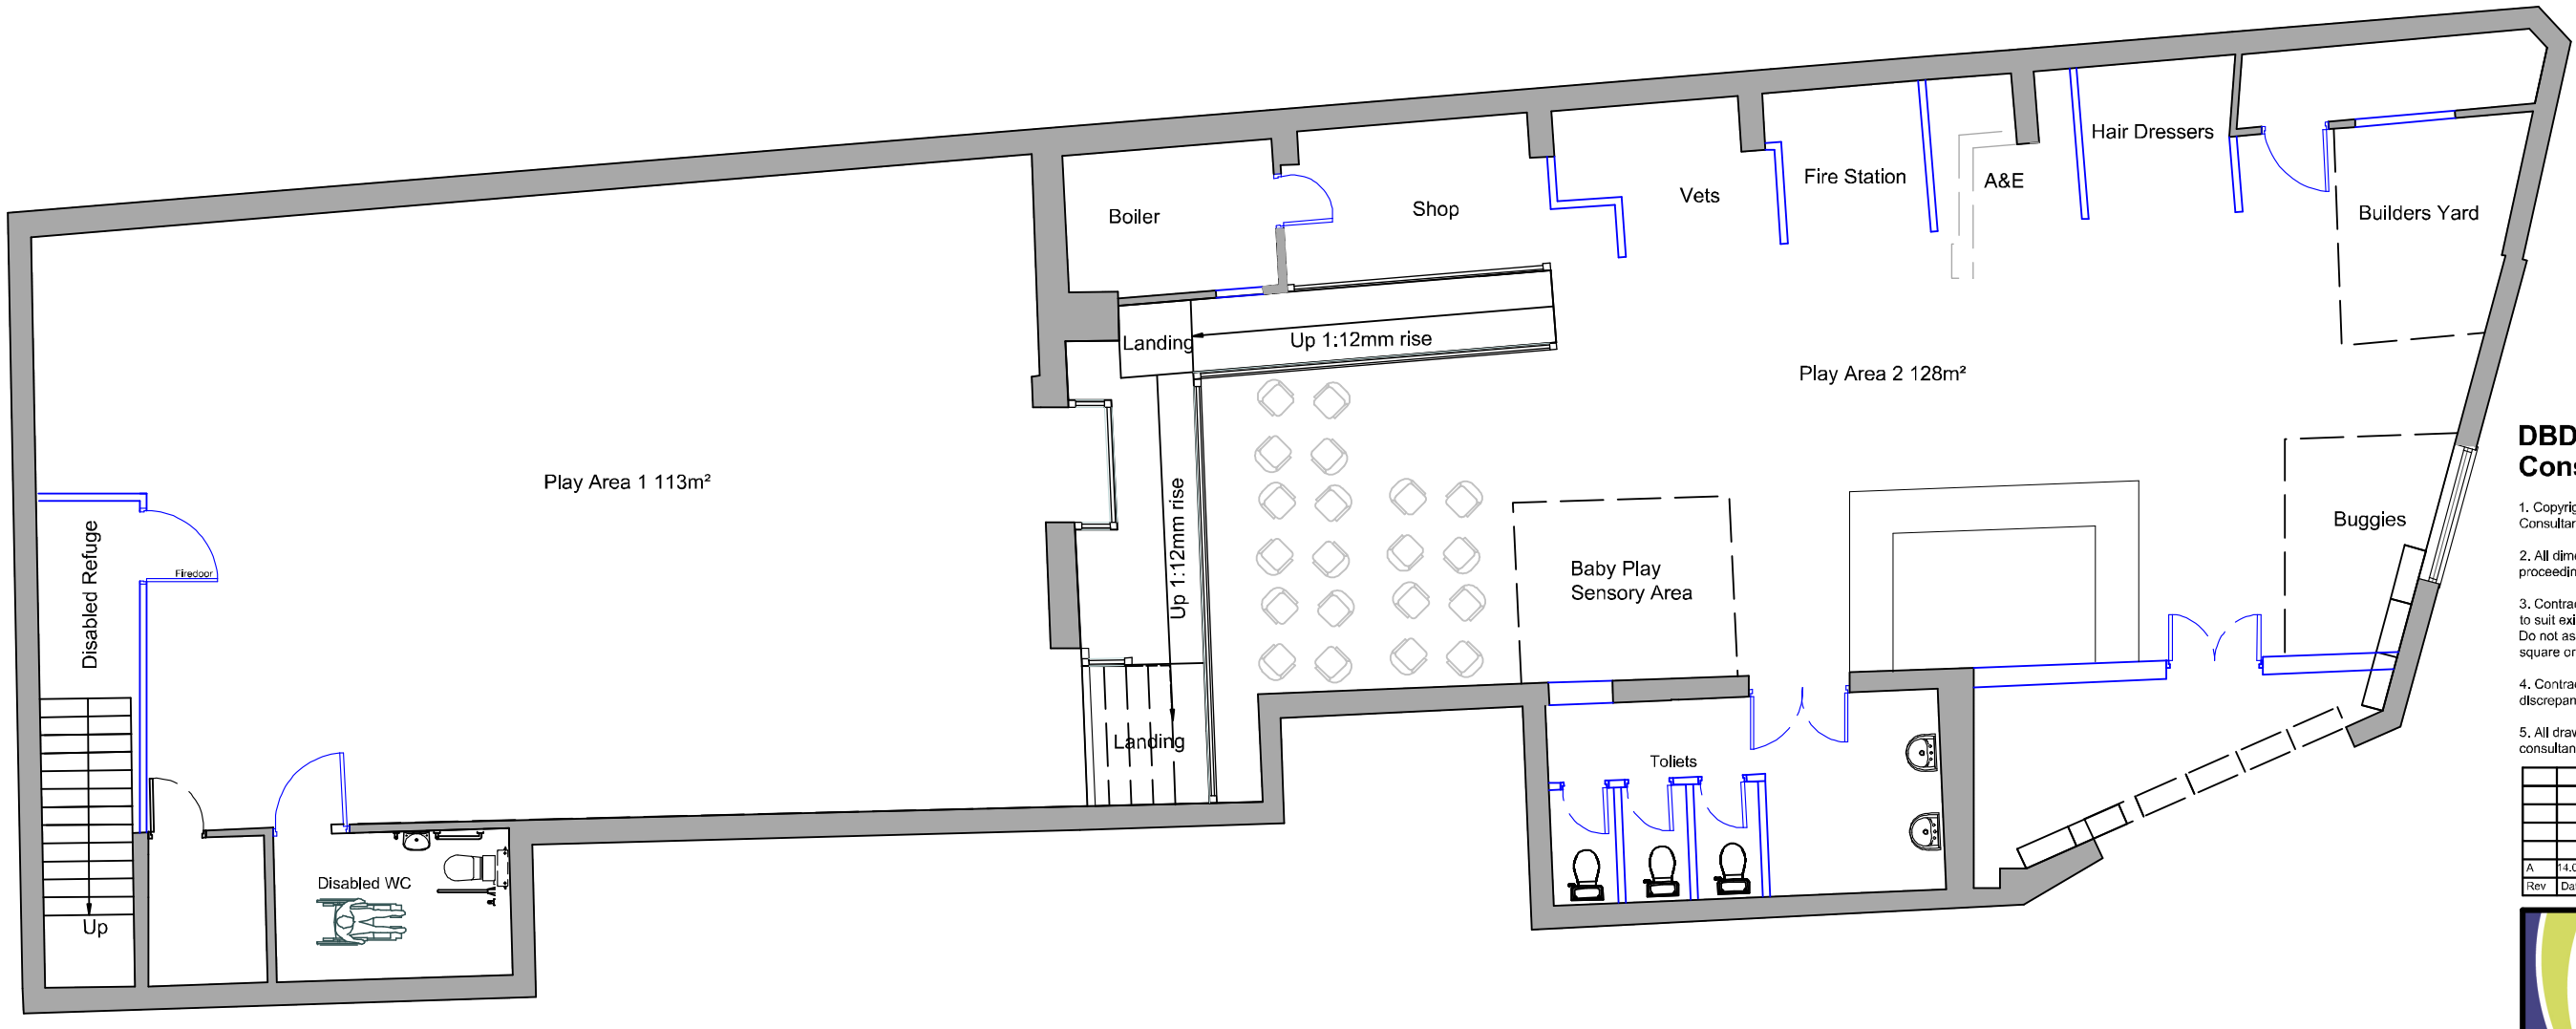

Ground Floor Plan GIFA 328m²

Metres

1 2 3 4 5 10

SCALE 1:100

DBD Architectural Consultancy Ltd ©2020

1. Copyright is vested with DBD Architectural Consultancy Ltd.

2. All dimensions to be checked on site before proceeding.

3. Contractor to check/adjust dimensions of new work to suit existing conditions.
Do not assume existing structure or details are plumb, square or level.

4. Contractor must notify the architect of any discrepancies before proceeding.

5. All drawings to be read in conjunction with all other consultants drawings and specs.

Rev	Date	Description
A	14.02.20	Added Internal walls as per clients comments

DBD Architectural Consultancy

DBD Architectural Consultancy Ltd
50 Broad Street, Leek,
Staffordshire, ST13 5NS
01538 383118
mail@dbdconsultants.co.uk
www.dbdconsultants.co.uk

Paul Goldstraw
48 Sneyd Street
Leek
ST13 53F

Client

Internal Alterations

Project

Title
Plans as Proposed

Stage: Planning

Size: A3	Date: 14.02.2020	Job No: 2002
Scale: 1:100		

Drawing Number
PL 03A