Revision	Date
REV -	-

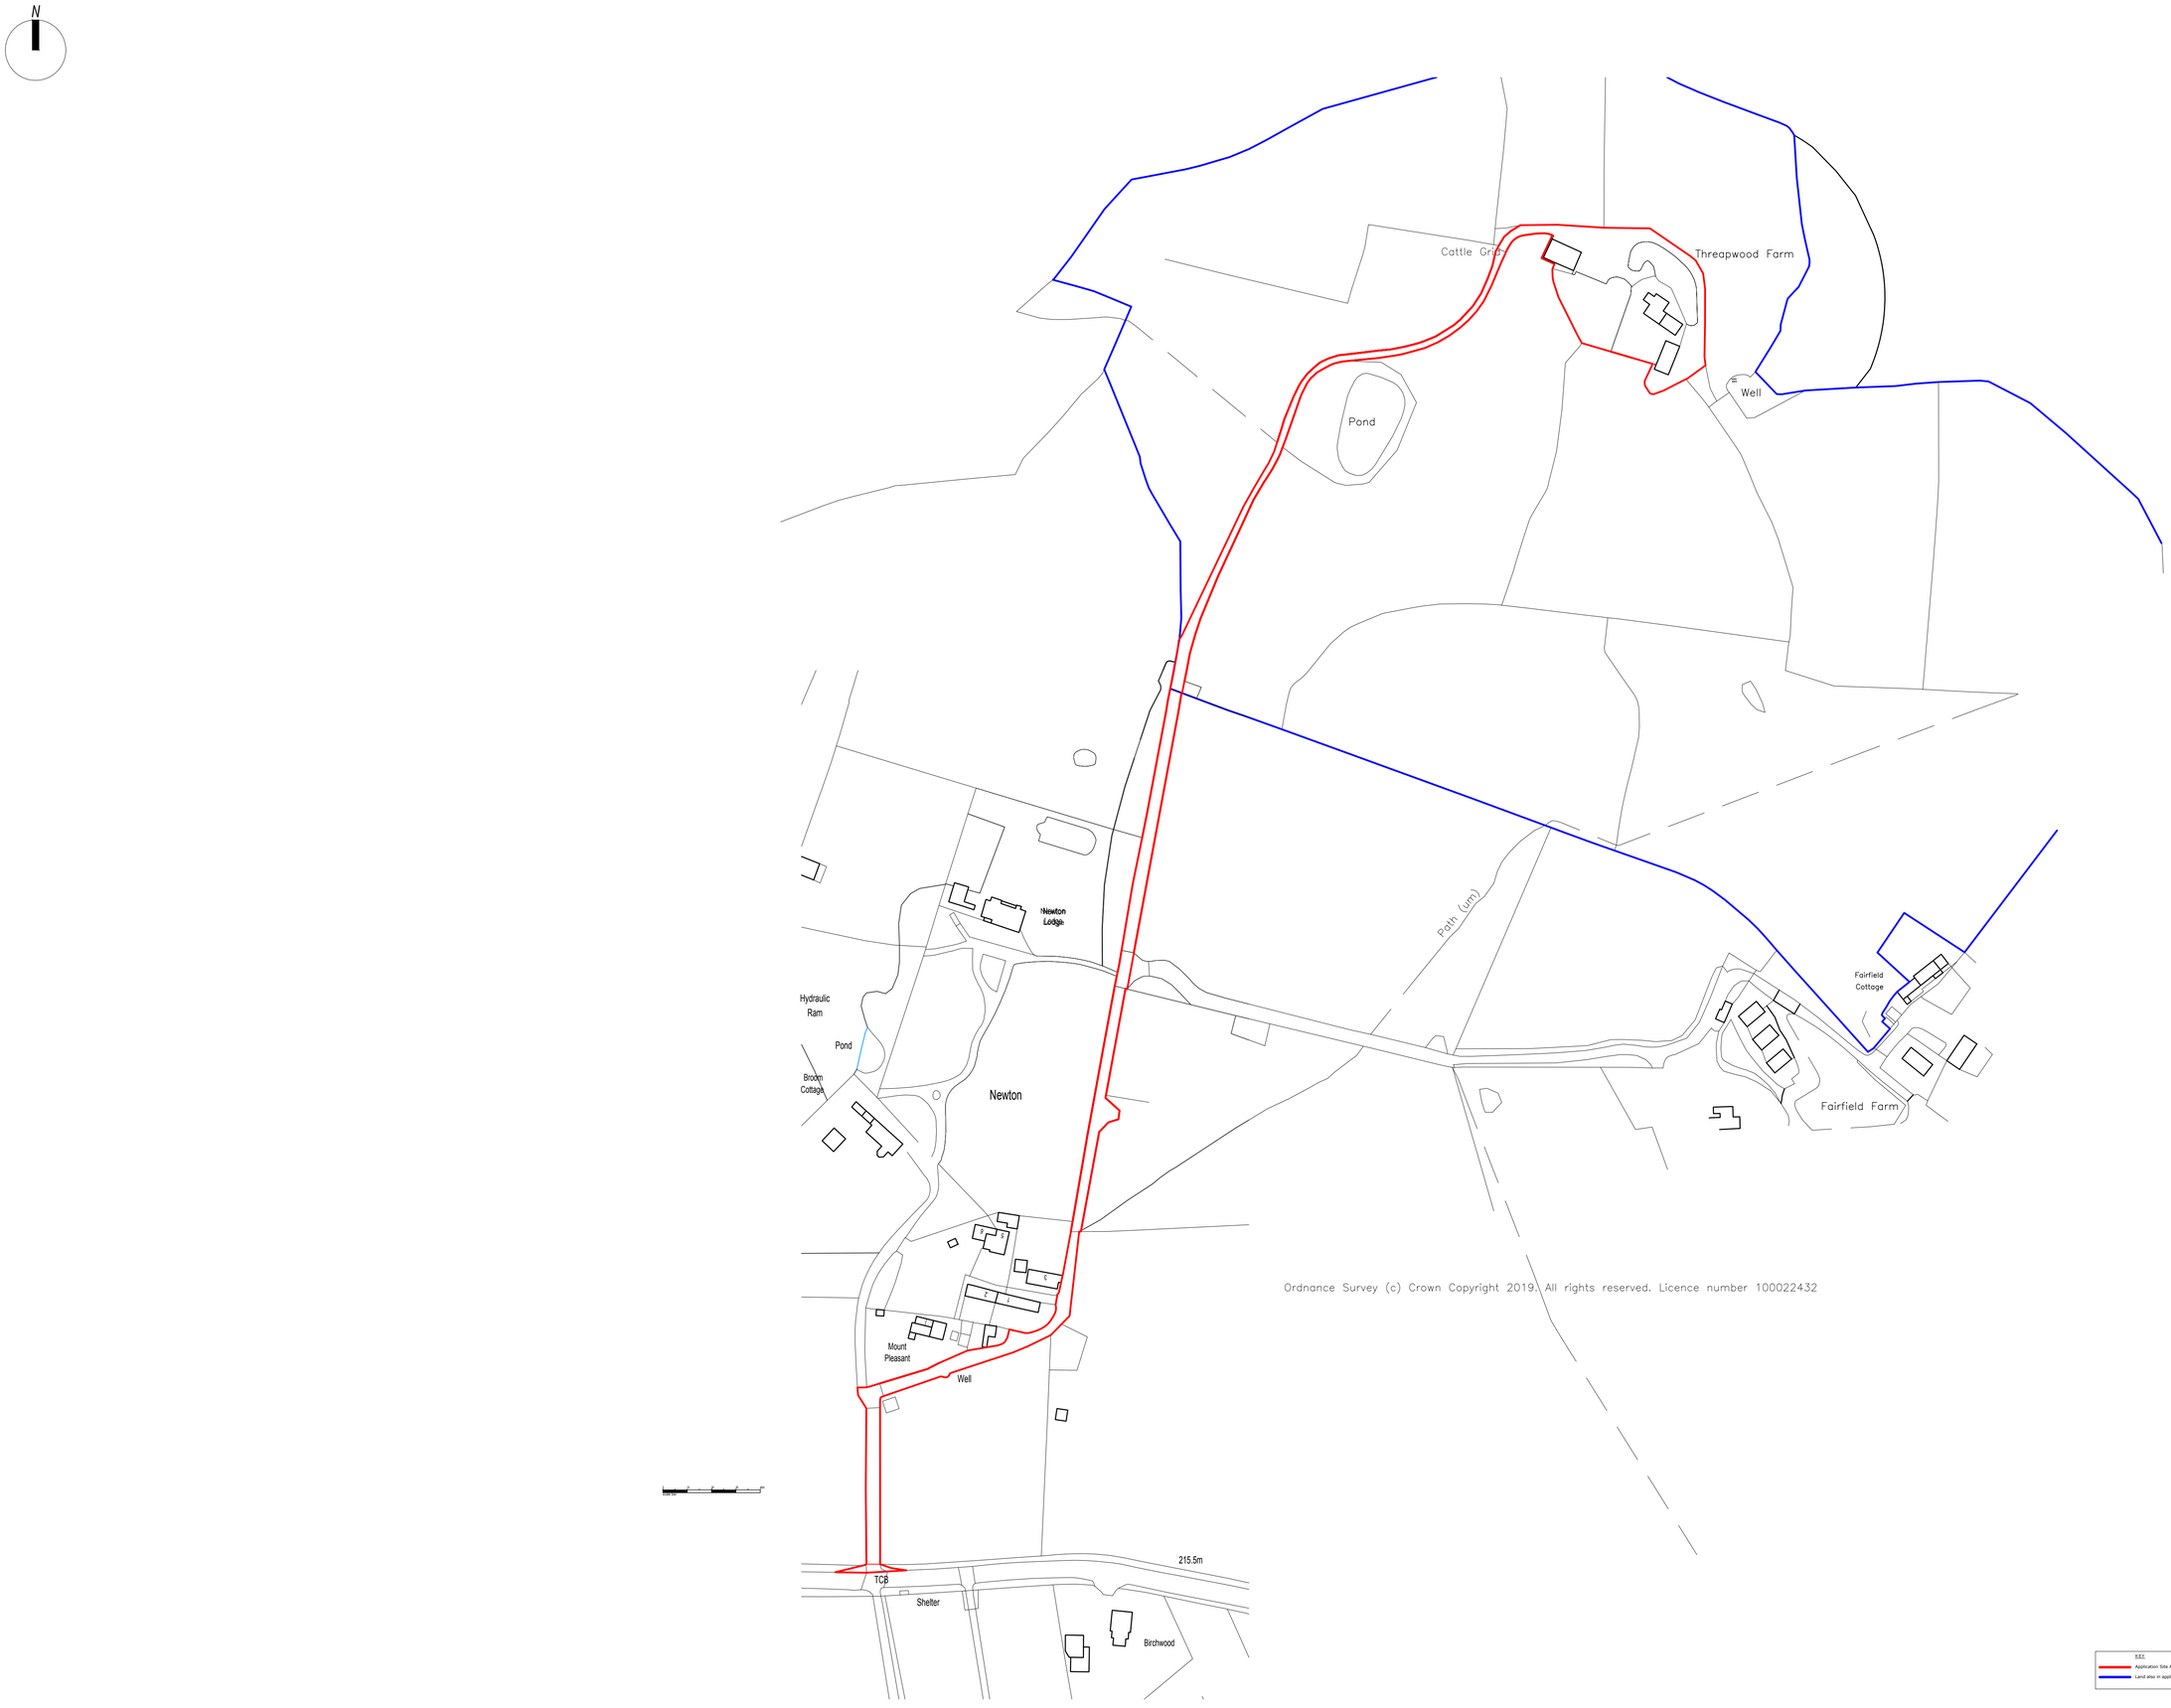

Ordnance Survey (c) Crown Copyright 2019. All rights reserved. Licence number 100022432

S.E.L
- Application Site Area = 4500 m²
- Land also in applicant's ownership

PlanningDesign
Second Floor, Suite 3
Woburn House
Vernon Gate
Derby DE1 1UL
Tel: 01332 347 371
E-mail: info@planningdesign.co.uk
www.planningdesign.co.uk

CLIENT:
Chris & Karen Harrison

STATUS:
PLANNING

PROJECT DESCRIPTION:
Extension and alterations of Threapwood Farm, Newton lane, Cheadle, ST10 4RB

DRAWING TITLE:
SITE LOCATION PLAN

DRAWN BY:	CHECKED BY:
GH	DC
DRAWING NUMBER: 001	REVISION: -
SCALE: 1:1250 @A1	DATE: February 2020

DRAWING REF:
2422 - 001

© COPYRIGHT EXISTS ON THE DESIGNS AND INFORMATION SHOWN ON THIS DRAWING: The Contractor must verify all dimensions on site before making shop drawings or commencing work of any kind. Architect to be notified of any discrepancies in dimensions immediately