Revision	Date
REV -	-

GROUND FLOOR

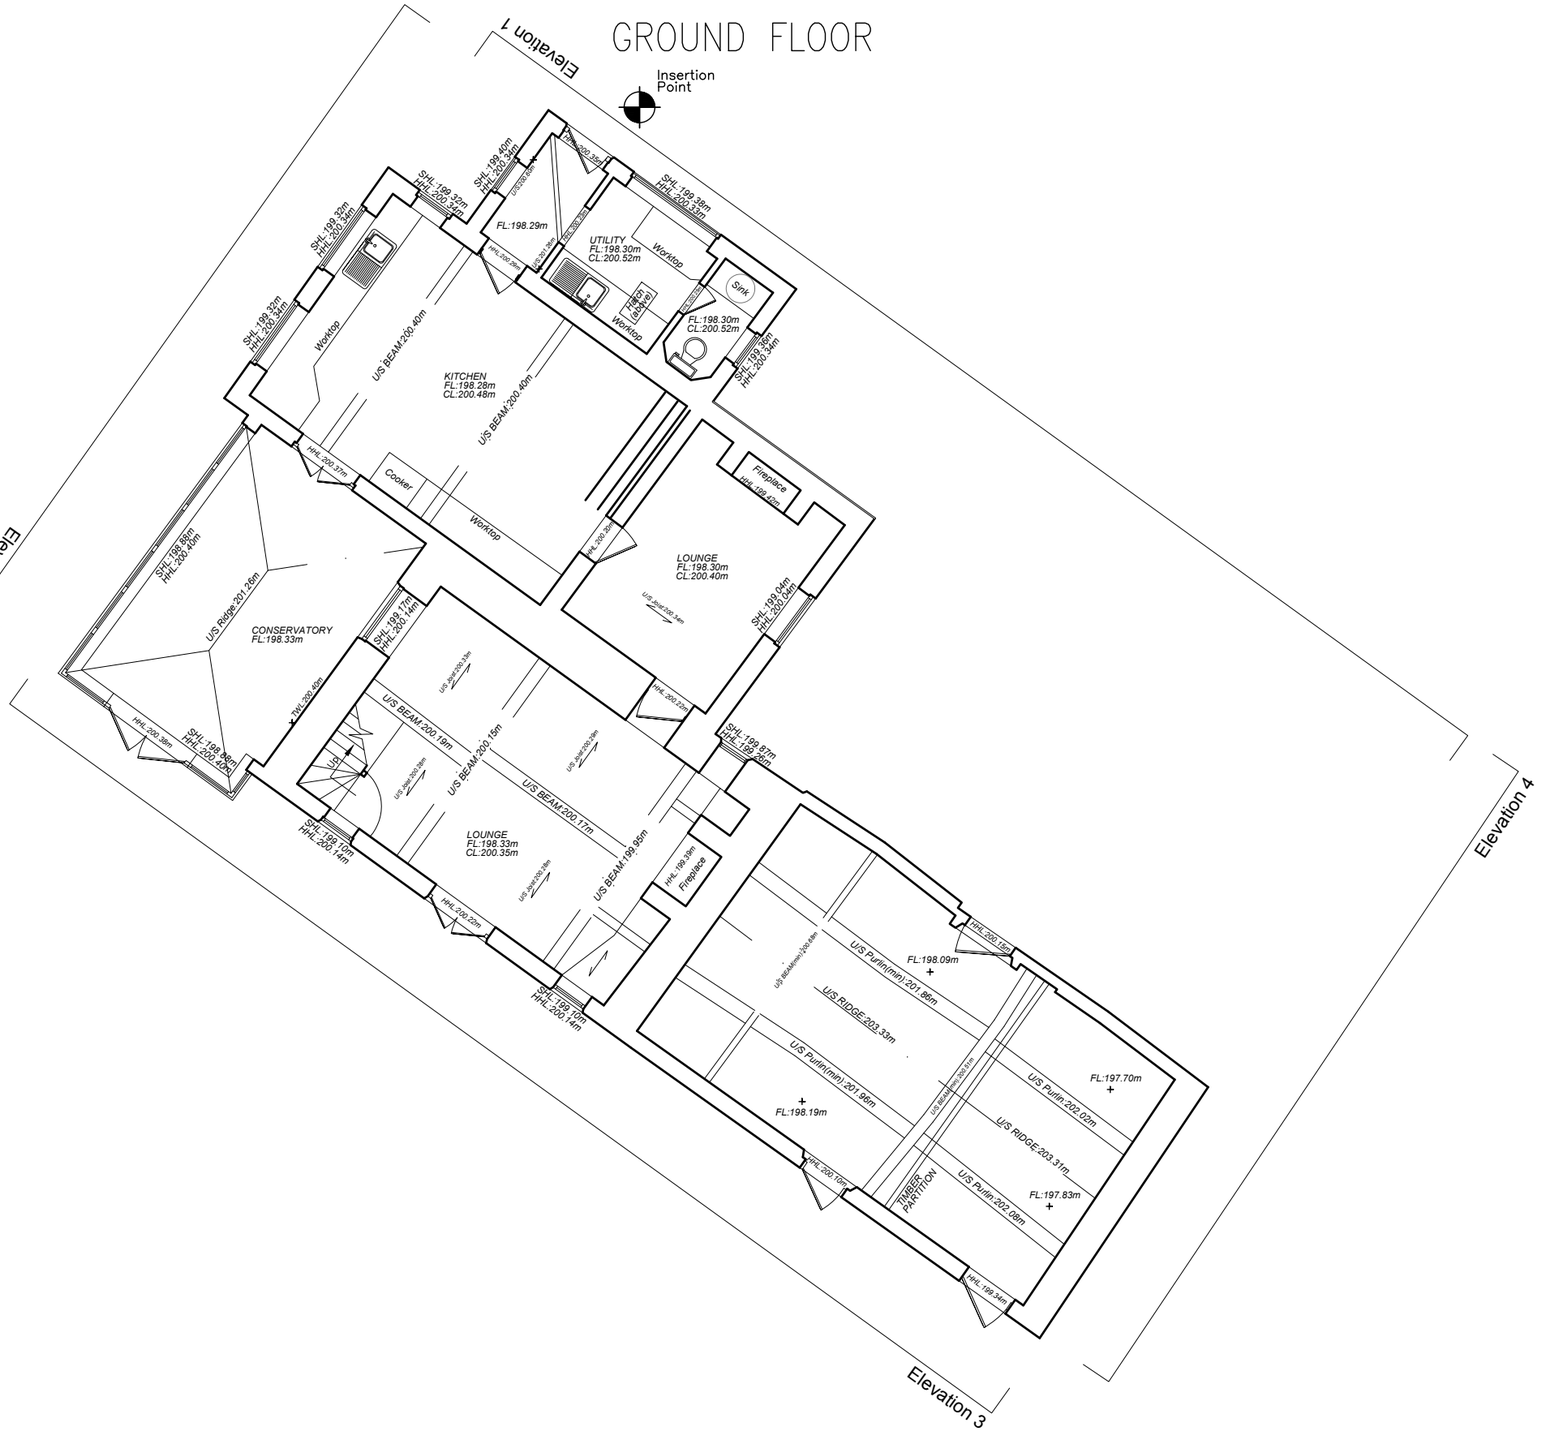

FIRST FLOOR

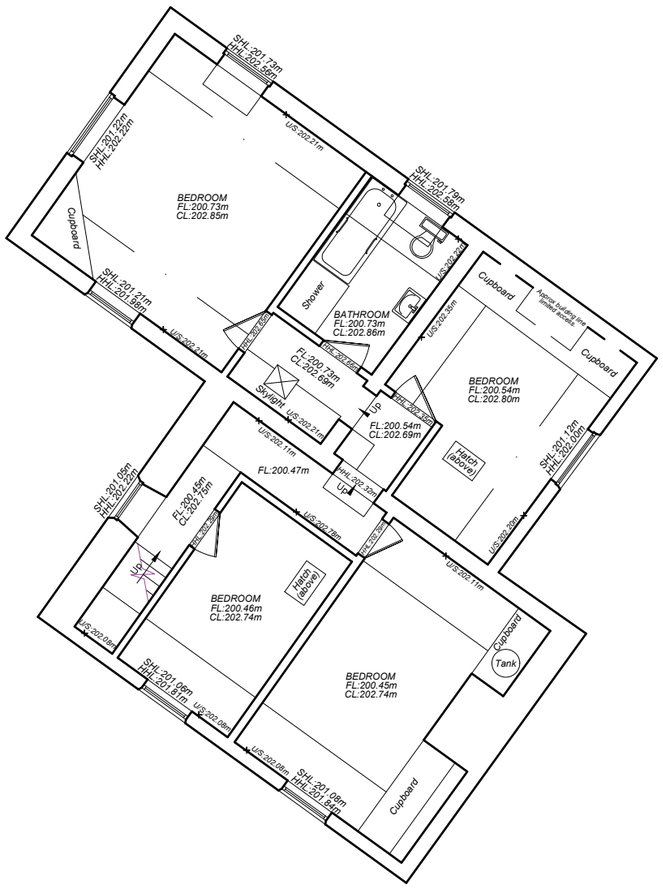

PlanningDesign Second Floor, Suite 3 Woburn House Vernon Gate Derby DE1 1UL Tel: 01332 347 371 E-mail: info@planningdesign.co.uk www.planningdesign.co.uk	PROJECT DESCRIPTION: Redevelopment of Threapwood Farm, Newton Lane, Threapwood, near Cheadle, Staffordshire, ST10 4RB
	DRAWING TITLE: Plans as Existing
	DRAWN BY: Mapmatic / CHECKED BY: TH
CLIENT Chris and Karen Harrison	DRAWING NUMBER: 003 / REVISION: -
	SCALE: 1:100 @ A3 / DATE: June 2019
STATUS PLANNING	DRAWING REF: 2422 -003

© COPYRIGHT EXISTS ON THE DESIGNS AND INFORMATION SHOWN ON THIS DRAWING : The Contractor must verify all dimensions on site before making shop drawings or commencing work of any kind. Architect to be notified of any discrepancies in dimensions immediately