

Revision	Description	Date
-	-	-

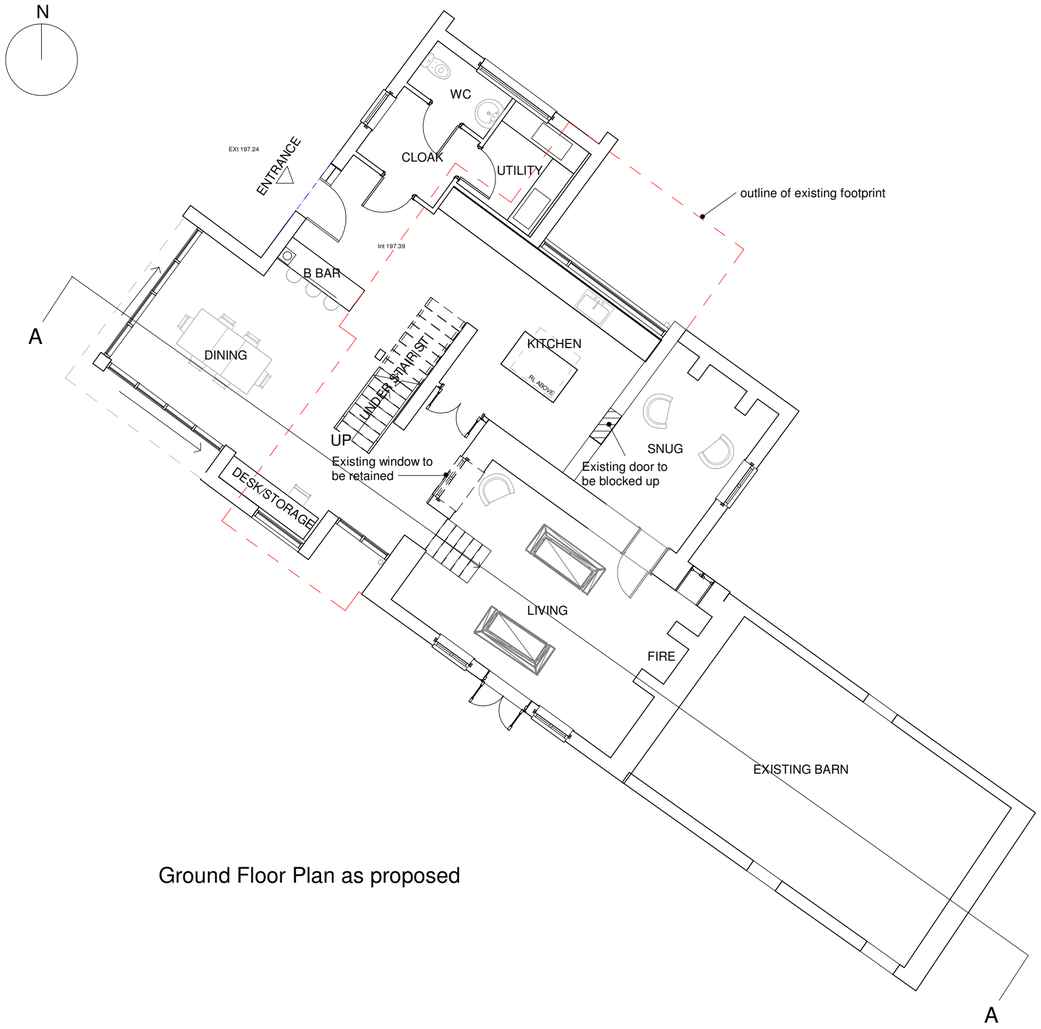

Ground Floor Plan as proposed



First Floor Plan as proposed

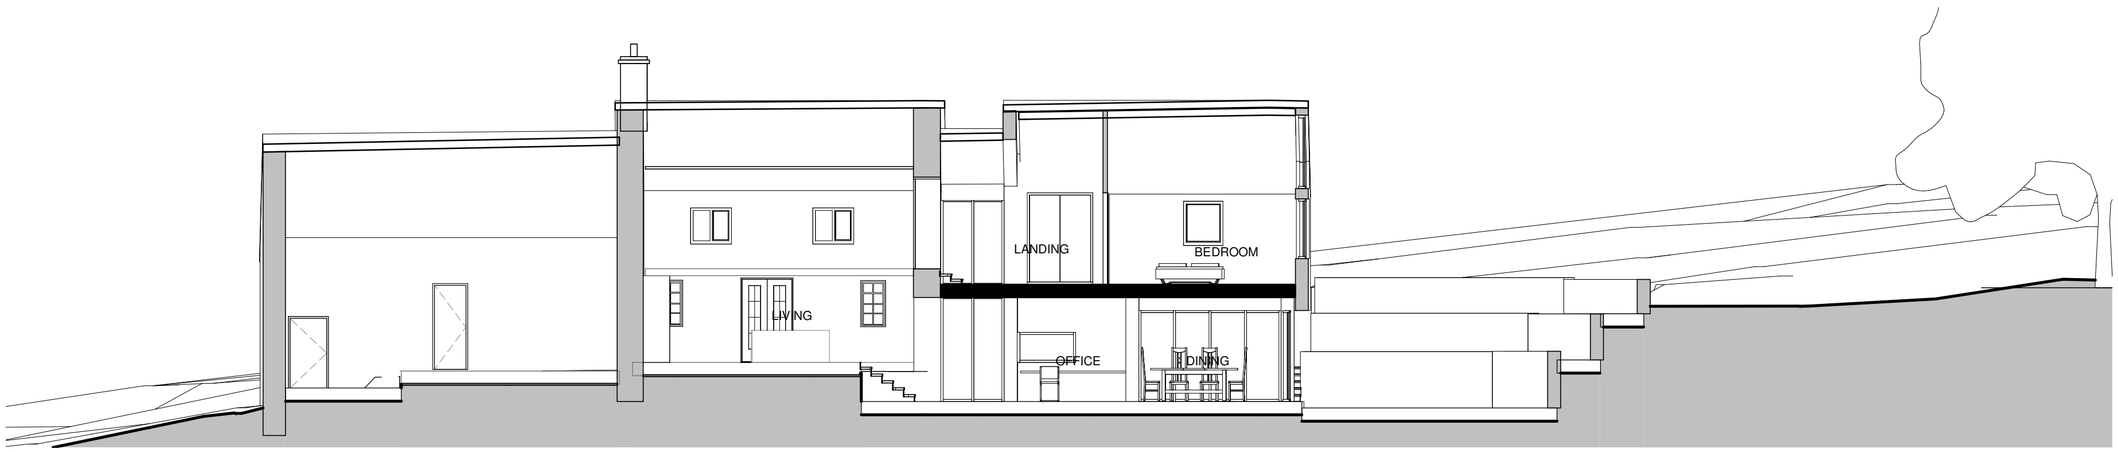

Section A as proposed

0 1 2 3 4 5 10m
scale bar

PlanningDesign
Second Floor, Suite 3
Woburn House
Vernon Gate
Derby
DE1 1UL
Tel: 01332 347 371
Fax: 01332 347 555
E-mail:
info@planningdesign.co.uk

CLIENT:
Chris and Karen Harrison

STATUS:
PLANNING

PROJECT DESCRIPTION:
Extensions and alterations of Threapwood Farm, Newton Lane, Cheadle, ST10 4RB

DRAWING TITLE:
Plans and section as proposed

DRAWN BY:	CHECKED BY:
TH	FCL
DRAWING NUMBER:	REVISION:
006	
SCALE:	DATE:
1 : 100 @A2	January 2020

DRAWING REF:
2422-

©C COPYRIGHT EXISTS ON THE DESIGNS AND INFORMATION SHOWN ON THIS DRAWING :
The Contractor must verify all dimensions on site before making shop drawings
or commencing work of any kind. Architect to be notified of any discrepancies in dimensions immediately