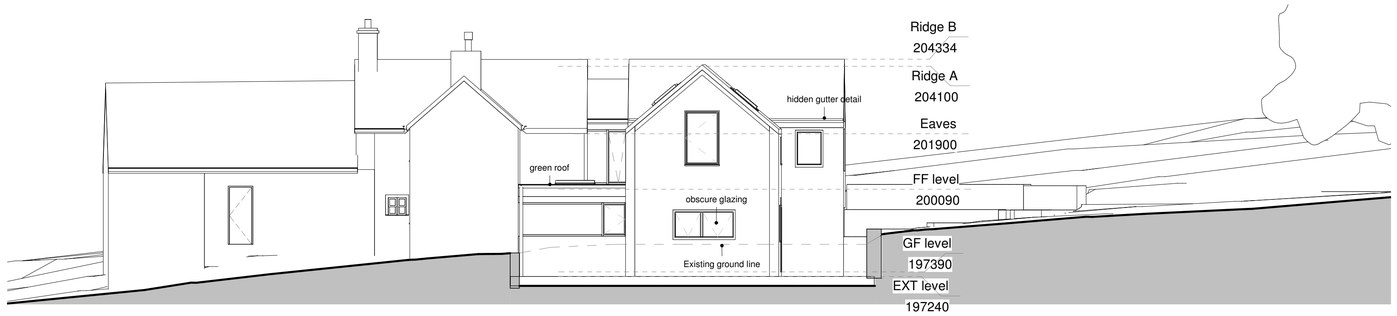

01 North East Elevation as proposed



02 South East Elevation as proposed



03 South West Elevation as proposed



04 West Elevation as proposed

0 1 2 3 4 5 10m
scale bar

Revision	Description	Date

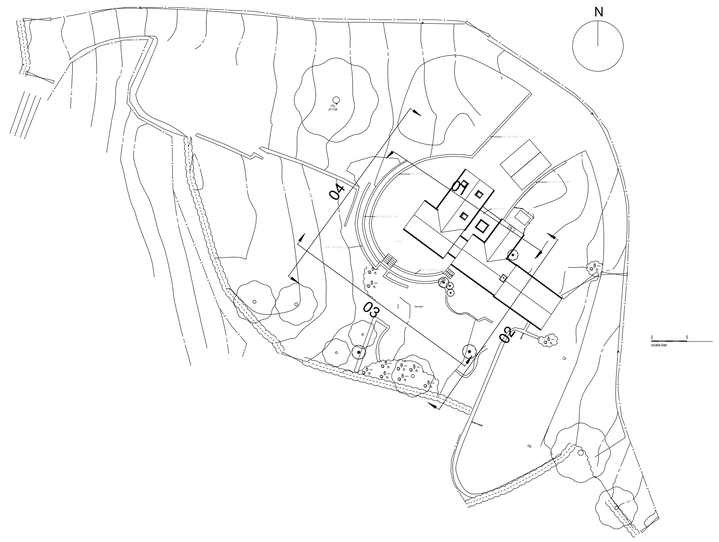

Key site plan as proposed | not to scale



Charred black timber cladding

Material key:

Walls- Black charred horizontal timber cladding and stone to match existing
roof- as above
windows- timber
Doors- timber

PlanningDesign

Second Floor, Suite 3
Woburn House
Vernon Gate
Derby
DE1 1UL

Tel: 01332 347 371
Fax: 01332 347 555
E-mail:
info@planningdesign.co.uk

CLIENT:
Chris and Karen Harrison

STATUS:
PLANNING

PROJECT DESCRIPTION:
Extensions and alterations of Threapwood Farm, Newton Lane, Cheadle, ST10 4RB

DRAWING TITLE:
Elevations as proposed B

DRAWN BY:	CHECKED BY:
TH	FCL
DRAWING NUMBER:	REVISION:
007	
SCALE: 1 : 100@A1	DATE: January 2020

DRAWING REF:
2422- - 007

©C COPYRIGHT EXISTS ON THE DESIGNS AND INFORMATION SHOWN ON THIS DRAWING :
The Contractor must verify all dimensions on site before making shop drawings or commencing work of any kind.
Architect to be notified of any discrepancies in dimensions immediately