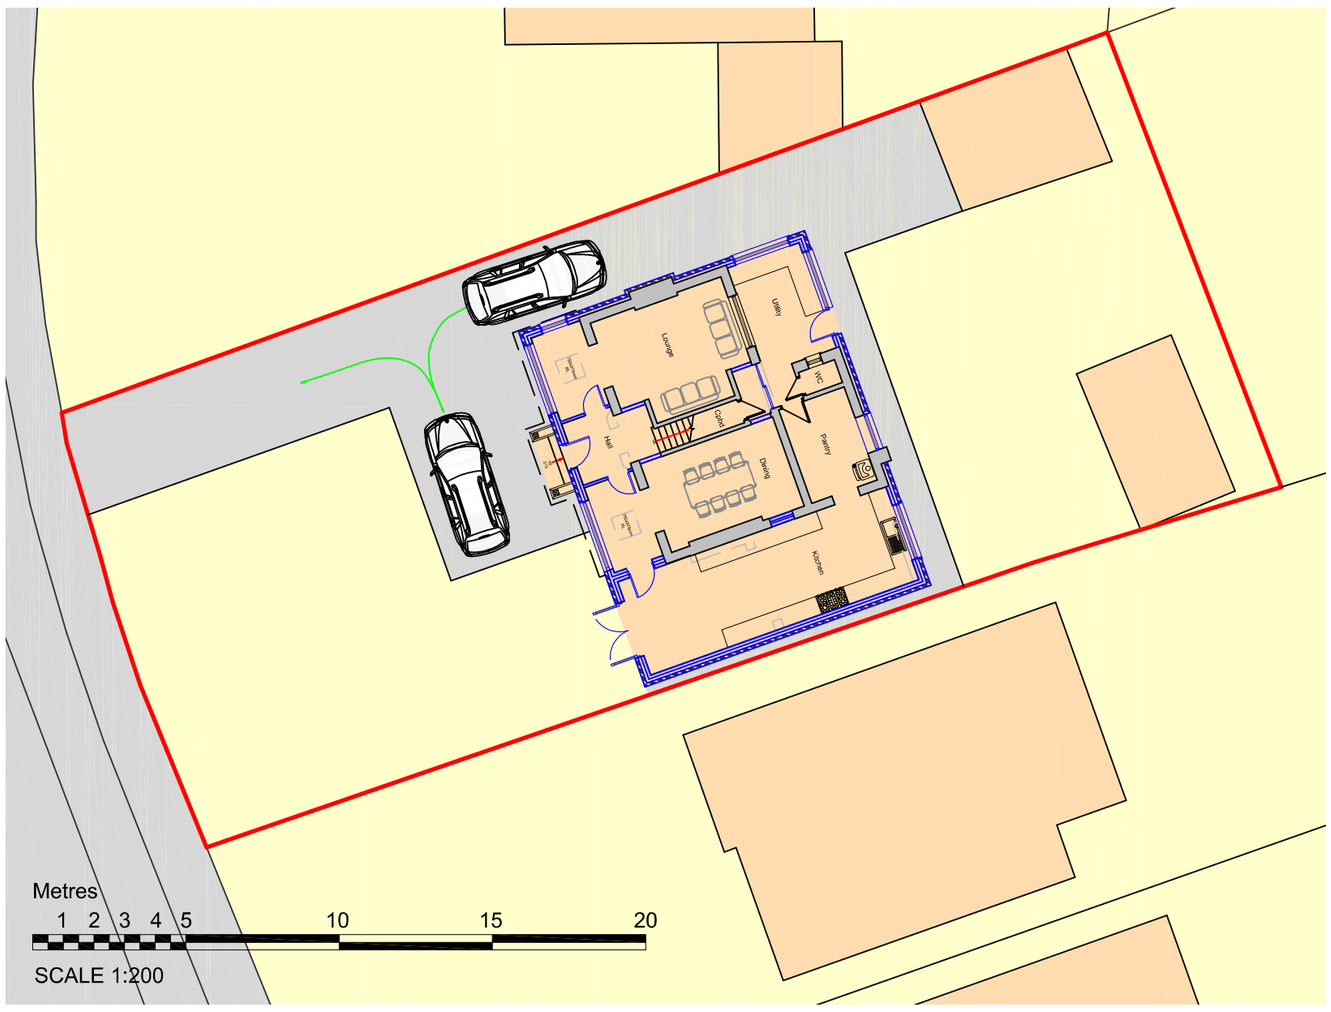

Site Plan as Proposed

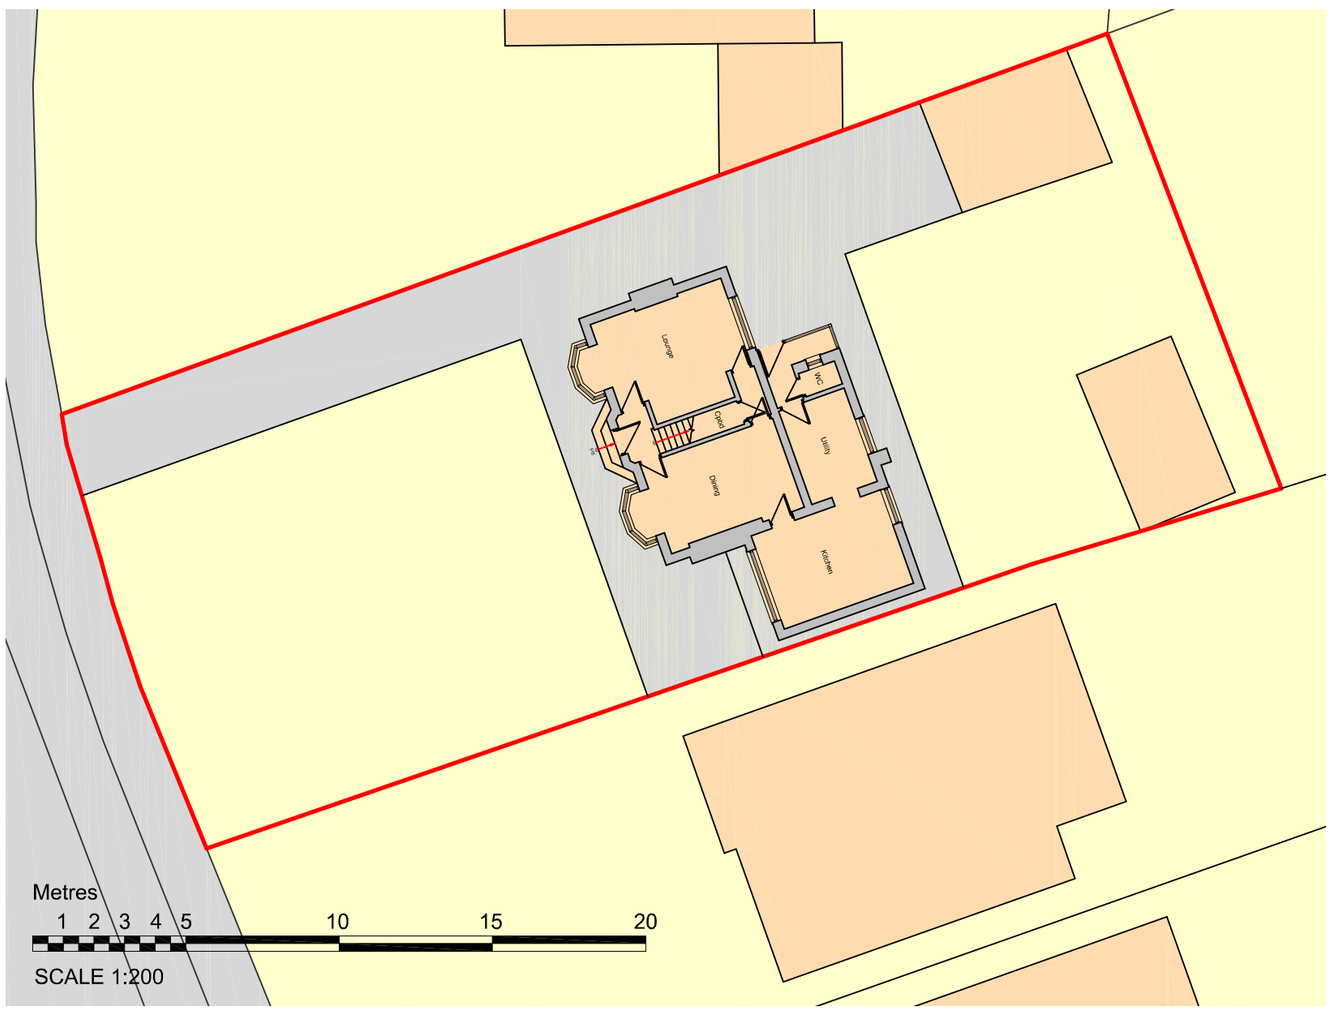

Site Plan as Existing

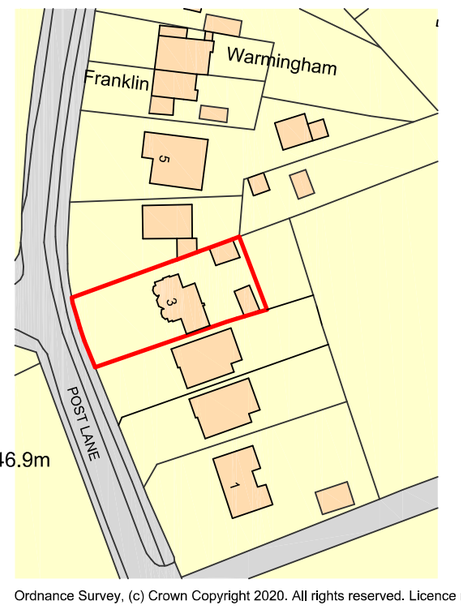

Ordnance Survey, (c) Crown Copyright 2020. All rights reserved. Licence number 100022432

Site Location Plan

Metres

10 20 30 40 50 60 70 80 90 100

SCALE 1:1250

N

DBD Architectural Consultancy Ltd ©2020

1. Copyright is vested with DBD Architectural Consultancy Ltd.

2. All dimensions to be checked on site before proceeding.

3. Contractor to check/adjust dimensions of new work to suit existing conditions.
Do not assume existing structure or details are plumb, square or level.

4. Contractor must notify the architect of any discrepancies before proceeding.

5. All drawings to be read in conjunction with all other consultants drawings and specs.

Rev	Date	Description
B	17.02.2	Minor Amendments
A	14.02.20	Amendments following client discussion

Initial draft scheme for comments

DBD Architectural Consultancy

DBD Architectural Consultancy Ltd
50 Broad Street, Leek,
Staffordshire, ST13 5NS
01538 383118
mail@dbdconsultants.co.uk
www.dbdconsultants.co.uk

Client
Mr & Mrs Bailey
3 Post lane
Endon
ST9 9DT

Project
Proposed Side and Rear Two-Storey Extension

Title
Site Plans

Stage: Planning		
Size: A2	Date: 05.02.20	Job No: 2008
Scale: 1:200		
Drawing Number: PL 01B		