


Front Elevation




Rear Elevation




Side (North) Elevation

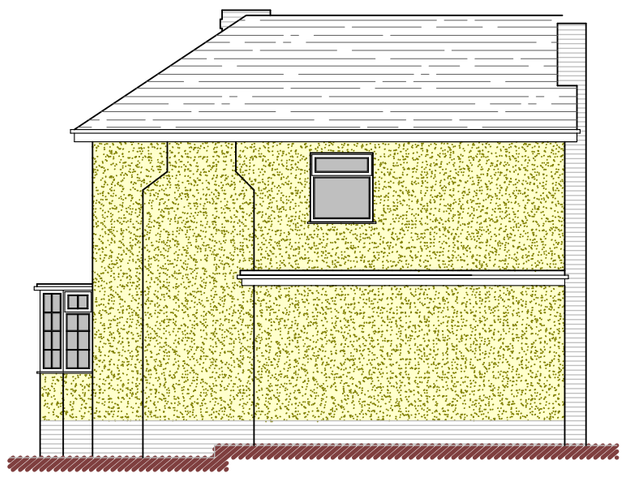


Side (South) Elevation

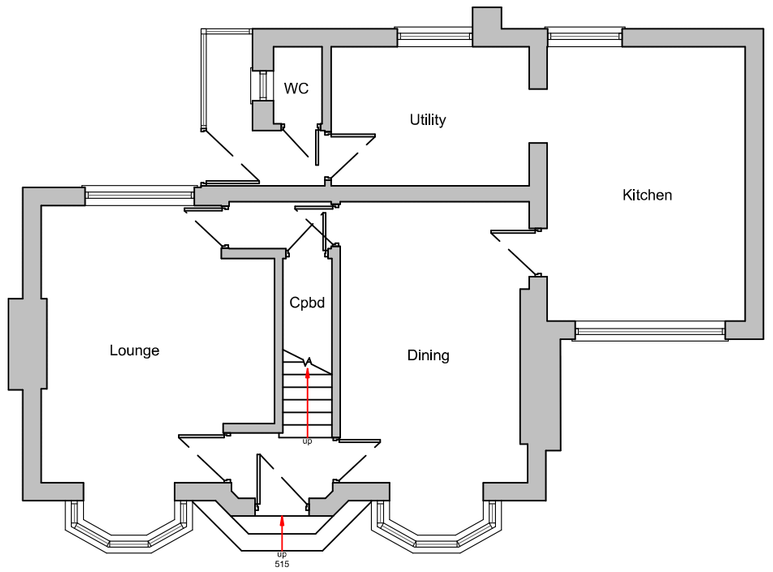

Ground Floor Plan

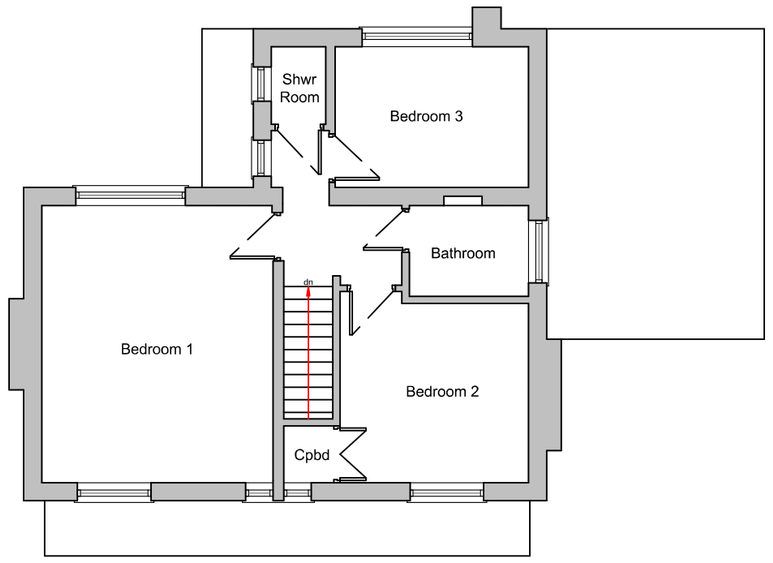

First Floor Plan

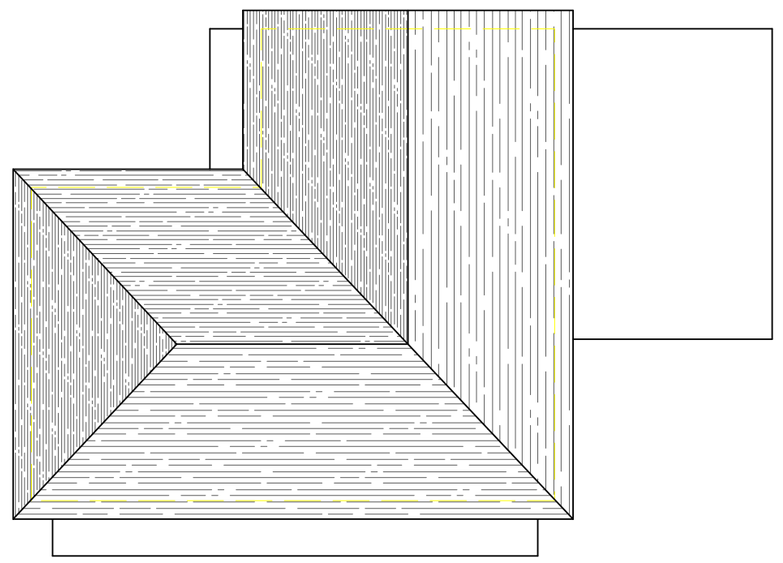

Roof Plan

Metres

1 2 3 4 5 10

SCALE 1:100

Initial draft scheme for comments

DBD Architectural Consultancy Ltd ©2020

1. Copyright is vested with DBD Architectural Consultancy Ltd.

2. All dimensions to be checked on site before proceeding.

3. Contractor to check/adjust dimensions of new work to suit existing conditions.
Do not assume existing structure or details are plumb, square or level.

4. Contractor must notify the architect of any discrepancies before proceeding.

5. All drawings to be read in conjunction with all other consultants drawings and specs.

Rev	Date	Description

DBD Architectural Consultancy

DBD Architectural Consultancy Ltd
50 Broad Street, Leek,
Staffordshire, ST13 5NS
01538 383118
mail@dbdconsultants.co.uk
www.dbdconsultants.co.uk

Mr & Mrs Bailey
3 Post lane
Endon
ST9 9DT
Client

Proposed SIde and Rear Two-Storey Extension
Project

Title
Plans as Existing

Stage: Planning

Size: A2	Date: 05.02.20	Job No: 2008
Scale: 1:100		

Drawing Number: PL 02