

Front Elevation



Rear Elevation

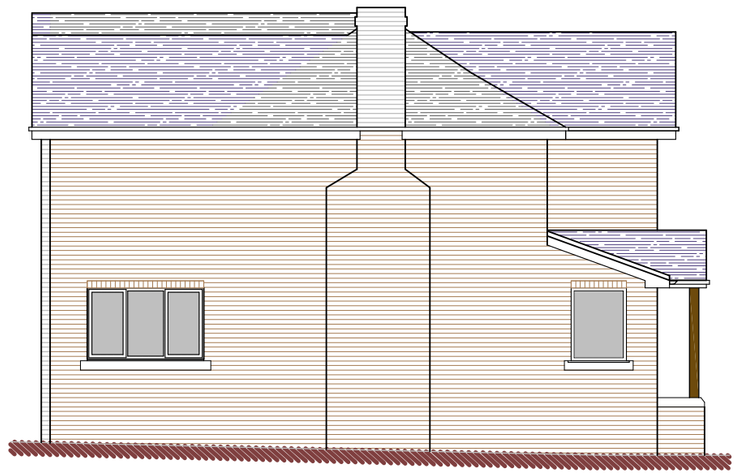

Side (North) Elevation

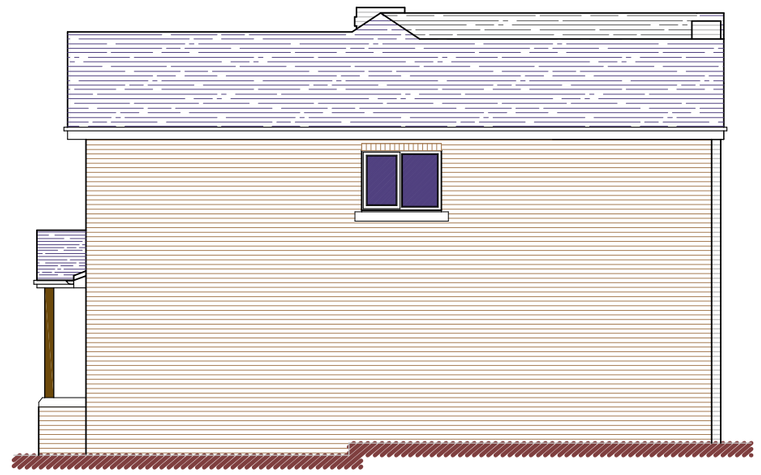

Side (South) Elevation

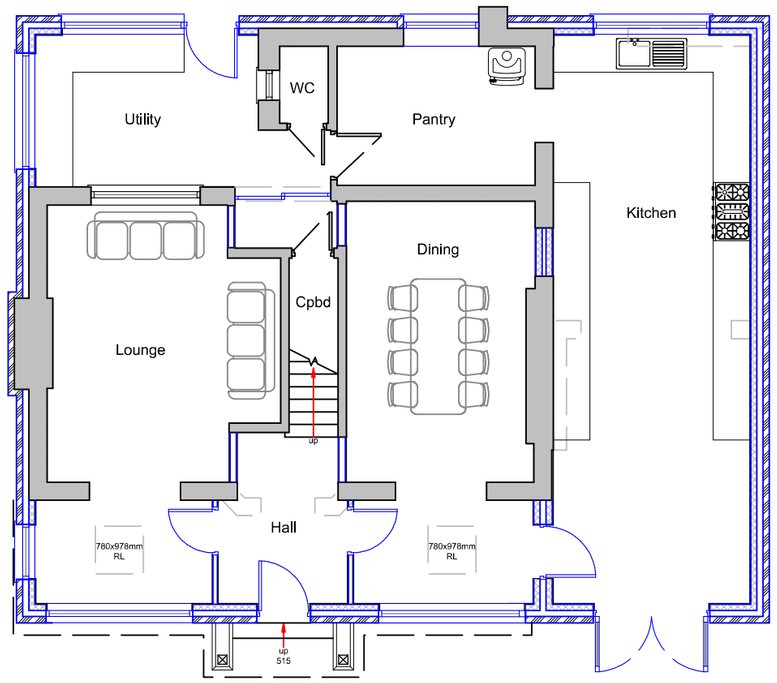


Ground Floor Plan

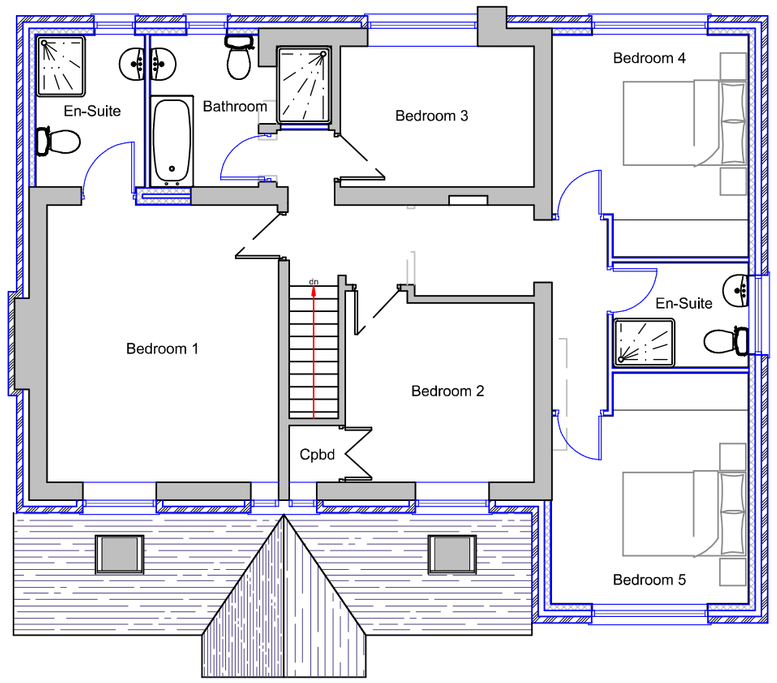


First Floor Plan

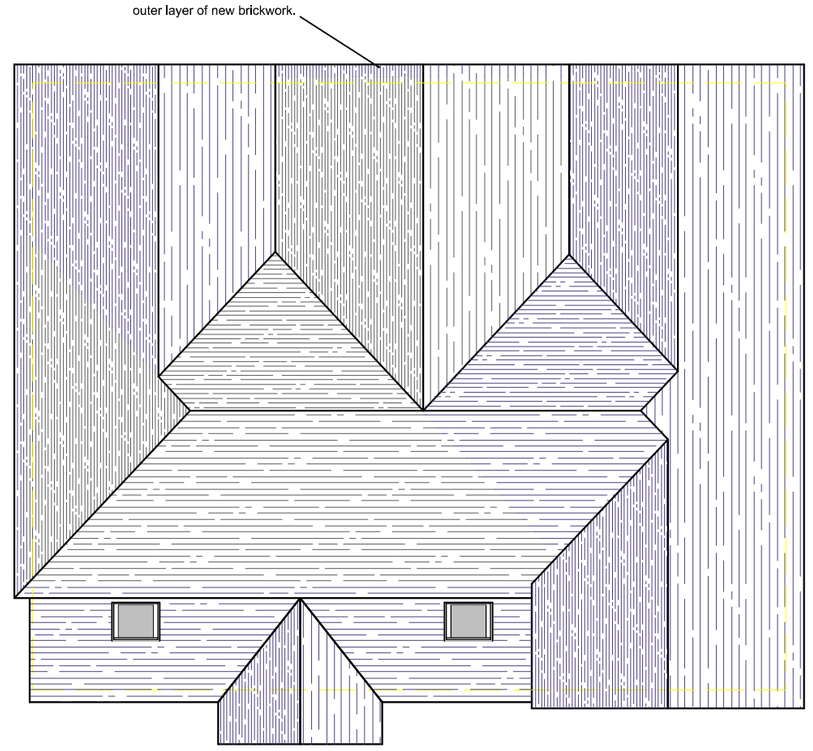


Roof Plan

Metres

1 2 3 4 5 10

SCALE 1:100


**DBD Architectural Consultancy Ltd ©2020**

1. Copyright is vested with DBD Architectural Consultancy Ltd.

2. All dimensions to be checked on site before proceeding.

3. Contractor to check/adjust dimensions of new work to suit existing conditions.
Do not assume existing structure or details are plumb, square or level.

4. Contractor must notify the architect of any discrepancies before proceeding.

5. All drawings to be read in conjunction with all other consultants drawings and specs.


| Rev | Date | Description |
|---|---|---|
| | | |
| | | |
| B | 17.02.2 | Minor Amendments |
| A | 14.02.20 | Amendments following client discussion |


DBD Architectural Consultancy

**DBD Architectural Consultancy Ltd**
50 Broad Street, Leek,
Staffordshire, ST13 5NS
01538 383118
mail@dbdconsultants.co.uk
www.dbdconsultants.co.uk


Client: Mr & Mrs Bailey
3 Post lane
Endon
ST9 9DT

Project: Proposed Side and Rear Two-Storey Extension

Title: Plans as Proposed

Stage: Planning
Size: A2
Scale: 1:100
Date: 05.02.20
Job No: 2008
Drawing Number: PL 03B

Initial draft scheme for comments