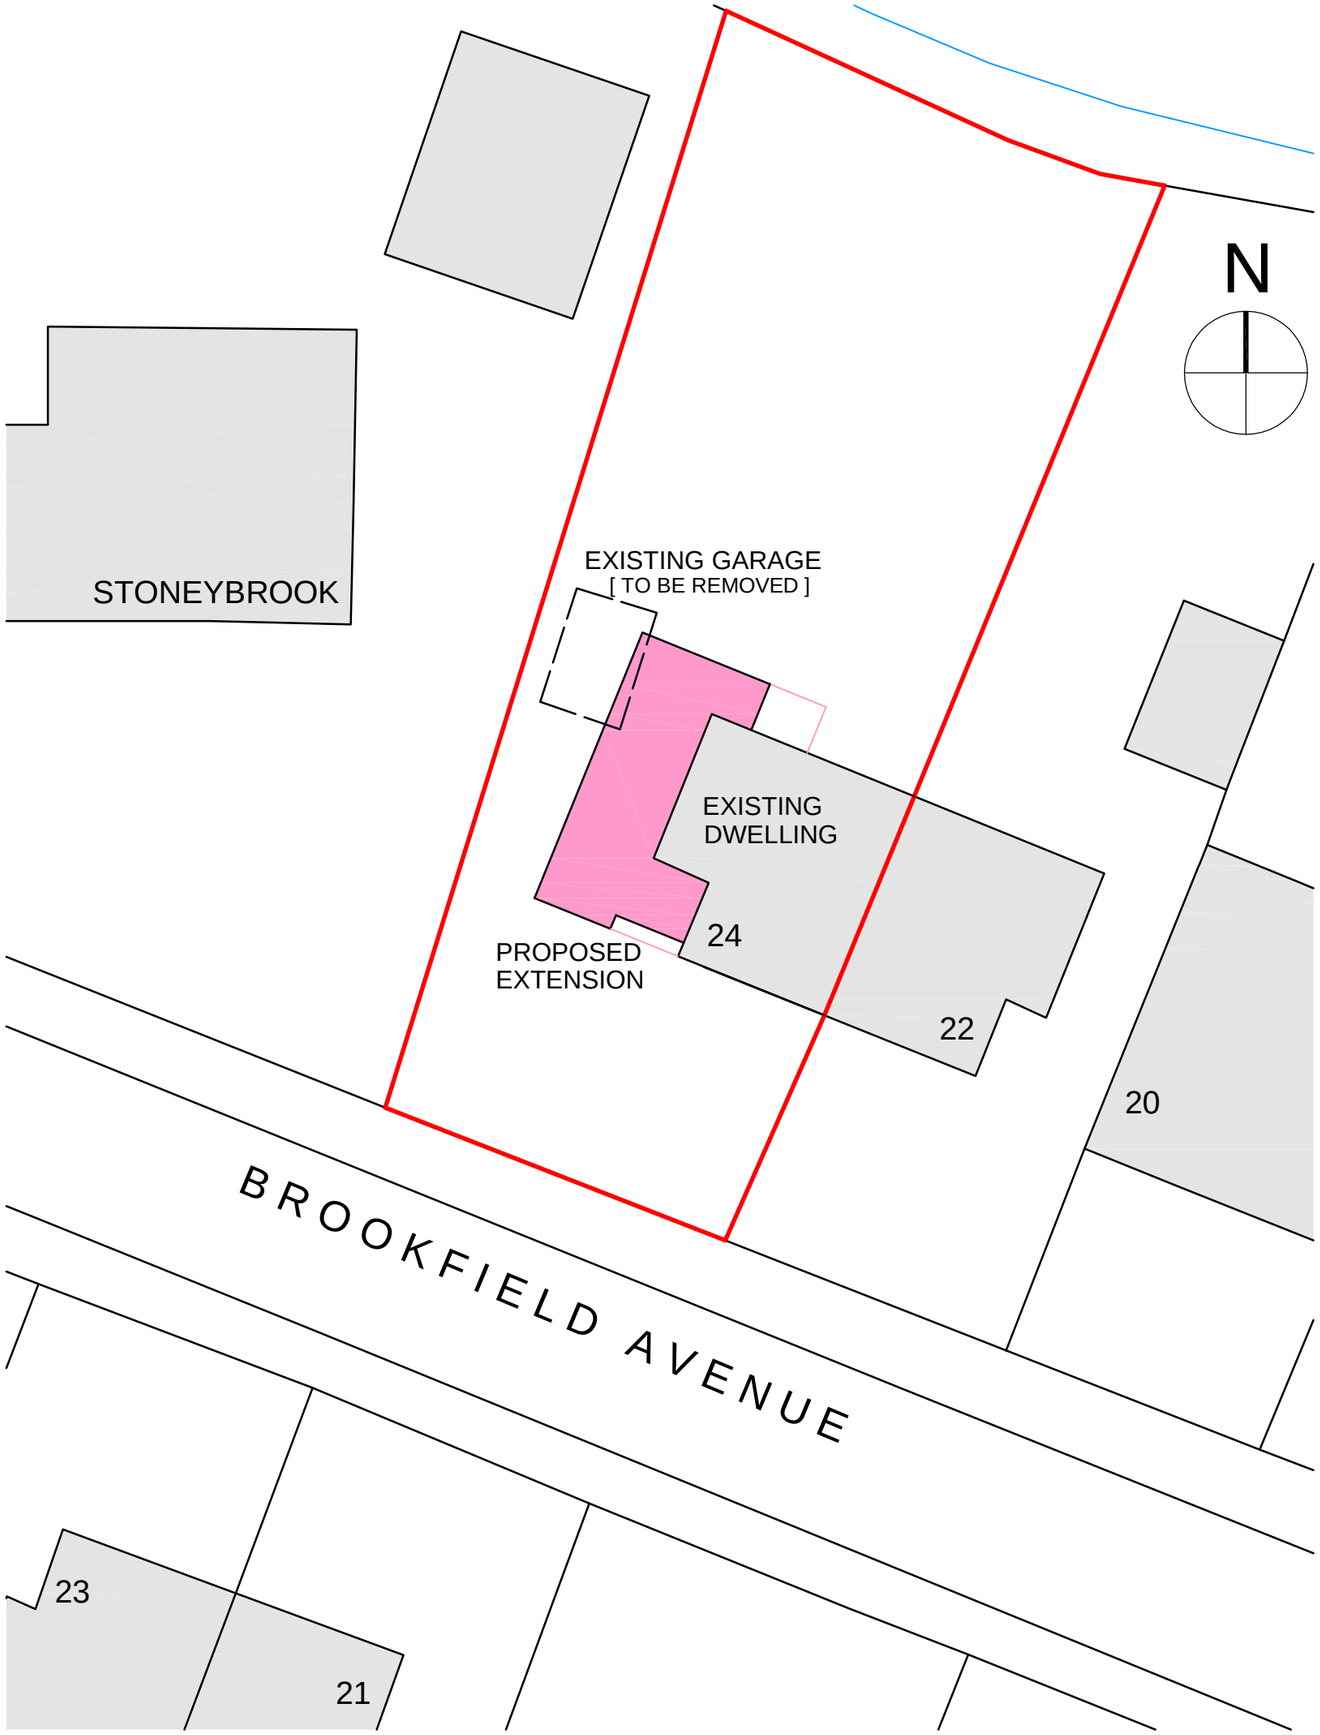

SITE BLOCK PLAN 1:200

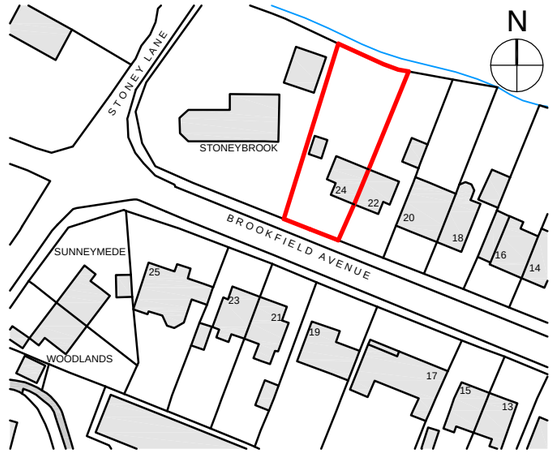

Ordnance Survey, (c) Crown Copyright 2019. All rights reserved. Licence number 100022432

LOCATION PLAN 1:1250

NOTE
PLANS DOWNLOADED FROM PROMAP.CO.UK ORDINANCE SURVEY DATABASE. EXACT LOCATION OF BOUNDARY LINES MAY REMAIN SUBJECT TO LEGAL DETERMINATION AS REQUIRED. DRAWING TO BE USED TO LOCATE GENERAL SITE AREA ONLY.

SITE AREA
(approximate only)

SITE	: 507m2
	: 0.12 acres
	: 0.05 hectares

revision	description	date

client
MR & MRS B TURNER

project
PROPOSED ALTERATIONS TO EXISTING DWELLING

location
24 BROOKFIELD AVENUE
ENDON - STOKE ON TRENT

title
LOCATION PLAN
SITE BLOCK PLAN

drawn by	date	checked
PJA	AUG.19	

scale
1:200 - 1:1250 @ A3

drawing	revision
1397: 01	

issue
PLANNING ISSUE

DESIGN21 architecture
07891 521 219 www.design-21.co.uk
grosvenor 21 regent street stoke on trent ST4 5HQ