


Site Plan as Existing

Metres

1 2 3 4 5 10 15 20

SCALE 1:200

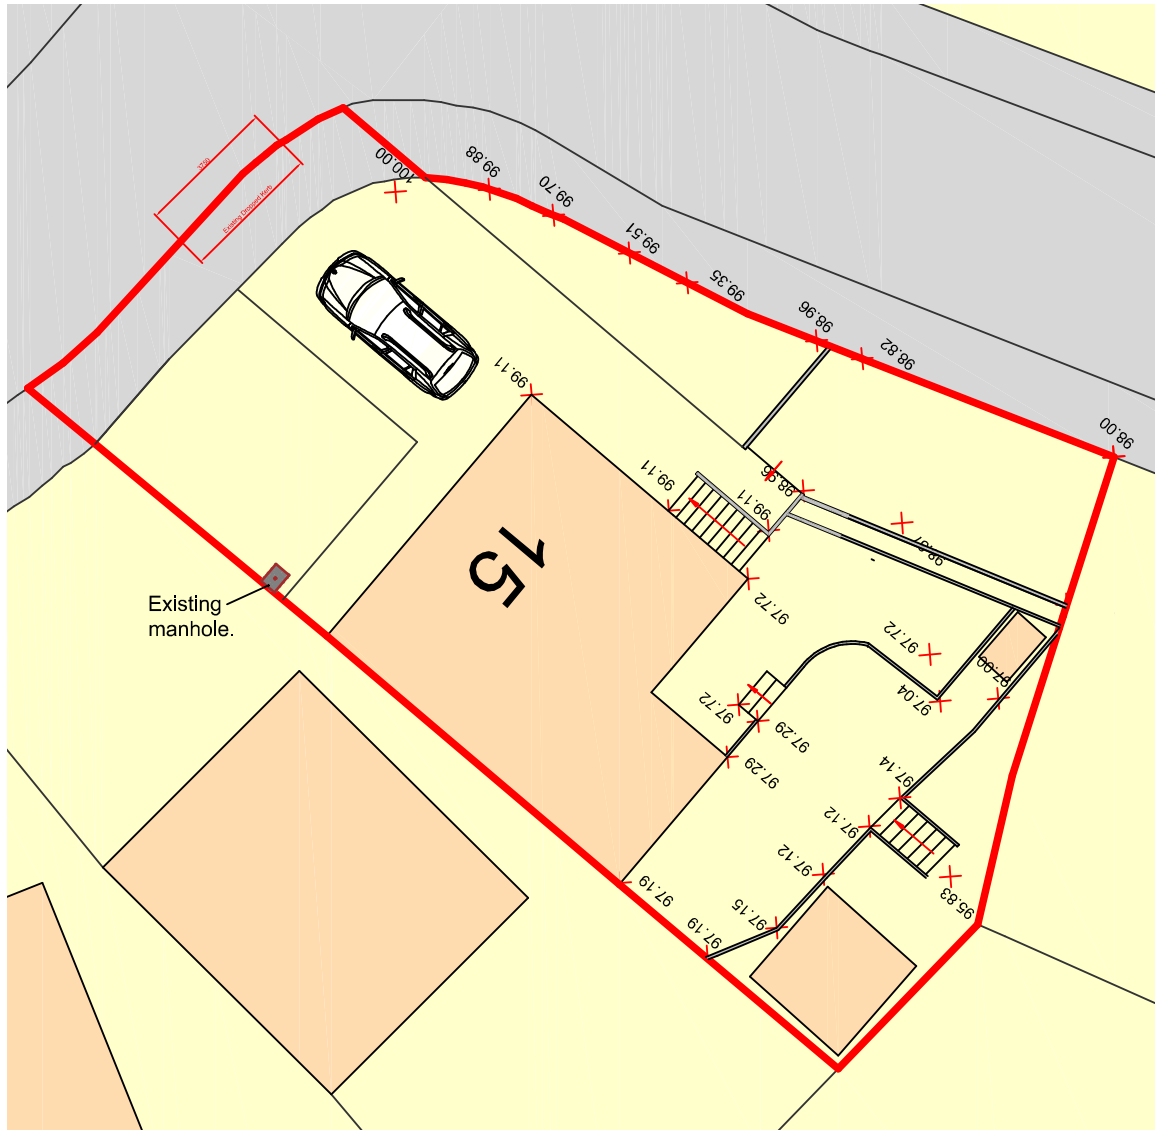


Ordnance Survey, (c) Crown Copyright 2019. All rights reserved. Licence number 100022432

Site Location Plan

Metres

10 20 30 40 50 60 70 80 90 100

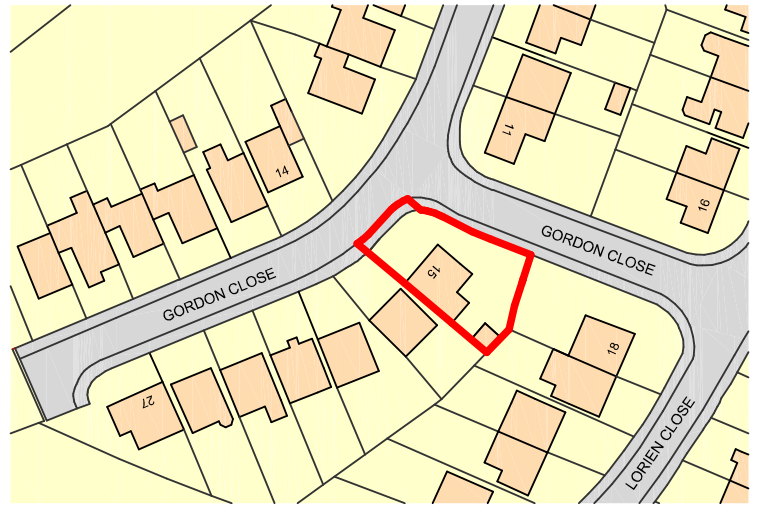SCALE 1:1250

N

**DBD Architectural Consultancy Ltd ©2019**

1. Copyright is vested with DBD Architectural Consultancy Ltd.

2. All dimensions to be checked on site before proceeding.

3. Contractor to check/adjust dimensions of new work to suit existing conditions.
Do not assume existing structure or details are plumb, square or level.

4. Contractor must notify the architect of any discrepancies before proceeding.

5. All drawings to be read in conjunction with all other consultants drawings and specs.

| Rev | Date | Description |
|---|---|---|
| D | 26.02.20 | Amended red line |
| C | 18.02.20 | Minor amendment for planning |
| B | 27.01.20 | Amenmdents made following client comments |
| A | 13.01.20 | Amenmdents made following client comments |

DBD Architectural Consultancy

**DBD Architectural Consultancy Ltd**
50 Broad Street, Leek,
Staffordshire, ST13 5NS
01538 383118
mail@dbdconsultants.co.uk
www.dbdconsultants.co.uk

Jamie Jefferey
15 Gordon Close
Leek
ST13 8NZ
Client

Proposed Landscaping
Project

Title
Site Plans as Existing

| | | |
|---|---|---|
| Stage: Planning | | |
| Size: A3 | Date: 06.01.20 | Job No: 1991 |
| Scale: 1:200 | | |
| Drawing Number: PL 01D | | |