


Front Elevation

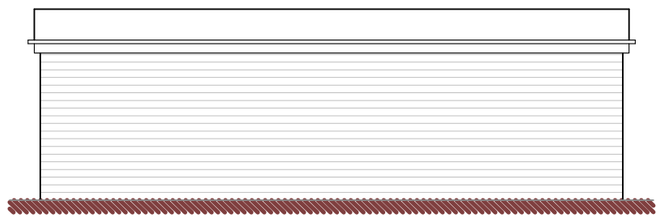

Rear Elevation

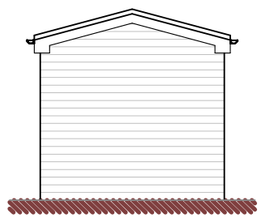

Side Elevation

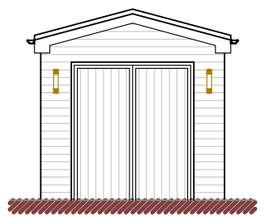

Side Elevation

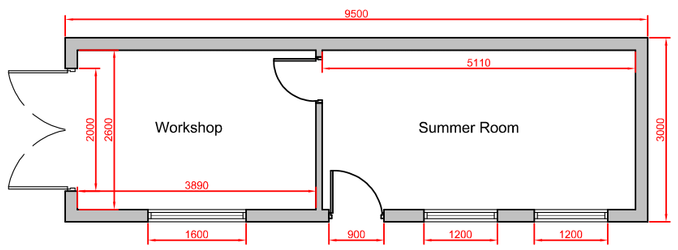


Floor Plan

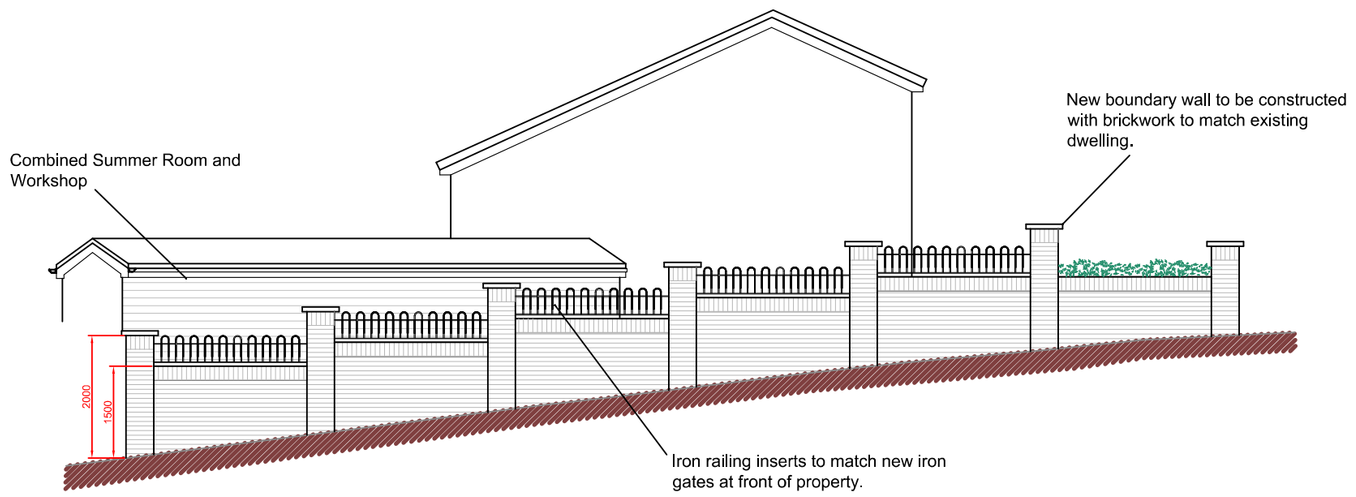


North East Elevation - Street View

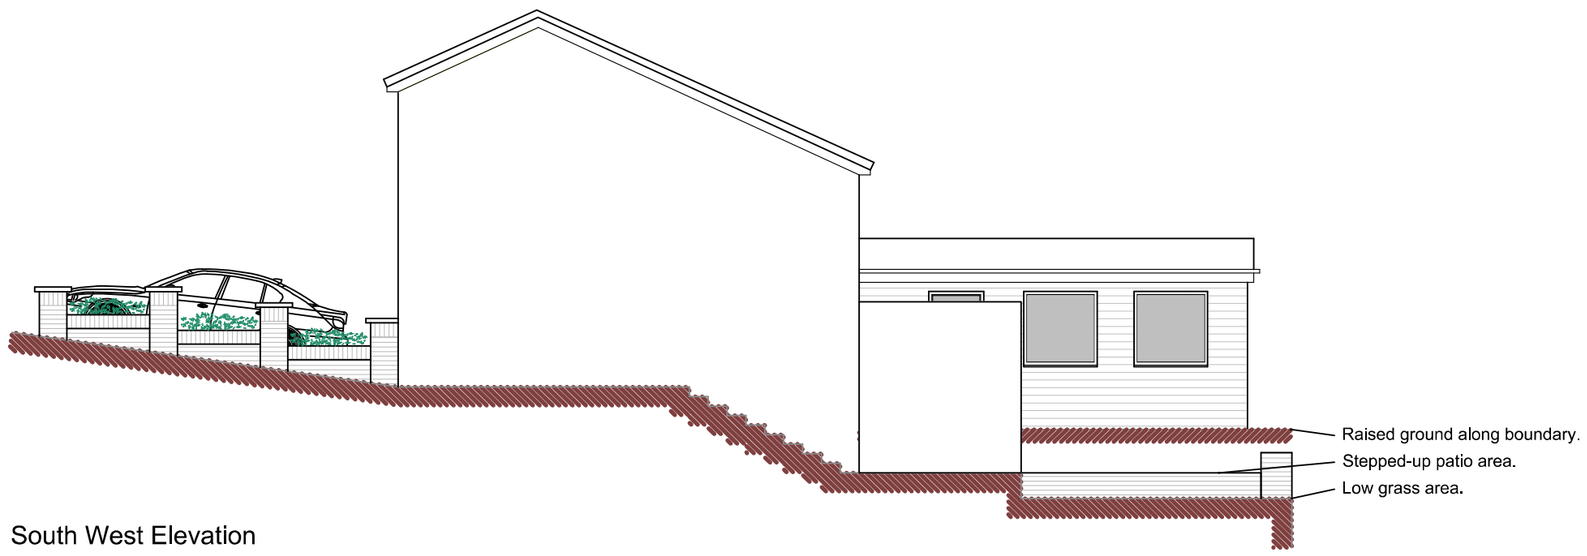


South West Elevation

Metres

1 2 3 4 5 10

SCALE 1:100

**DBD Architectural Consultancy Ltd ©2019**

1. Copyright is vested with DBD Architectural Consultancy Ltd.

2. All dimensions to be checked on site before proceeding.

3. Contractor to check/adjust dimensions of new work to suit existing conditions.
Do not assume existing structure or details are plumb, square or level.

4. Contractor must notify the architect of any discrepancies before proceeding.

5. All drawings to be read in conjunction with all other consultants drawings and specs.

| Rev. | Date | Description |
|---|---|---|
| D | 18.02.20 | Minor amendment for planning |
| C | 10.02.20 | Minor Amendments |
| B | 07.01.20 | Amendments made following client comments |
| A | 13.01.20 | Amendments made following client comments |

DBD Architectural Consultancy

**DBD Architectural Consultancy Ltd**
50 Broad Street, Leek,
Staffordshire, ST13 5NS
01538 383118
mail@dbdconsultants.co.uk
www.dbdconsultants.co.uk

Jamie Jefferey
15 Gordon Close
Leek
ST13 8NZ

Client

Proposed Landscaping

Project

Title

Plans as Proposed

Stage: Planning

| Size: A2 | Date: 06.01.20 | Job No: 1991 |
|---|---|---|
| Scale: 1:100 | | |

Drawing Number: PL 02D