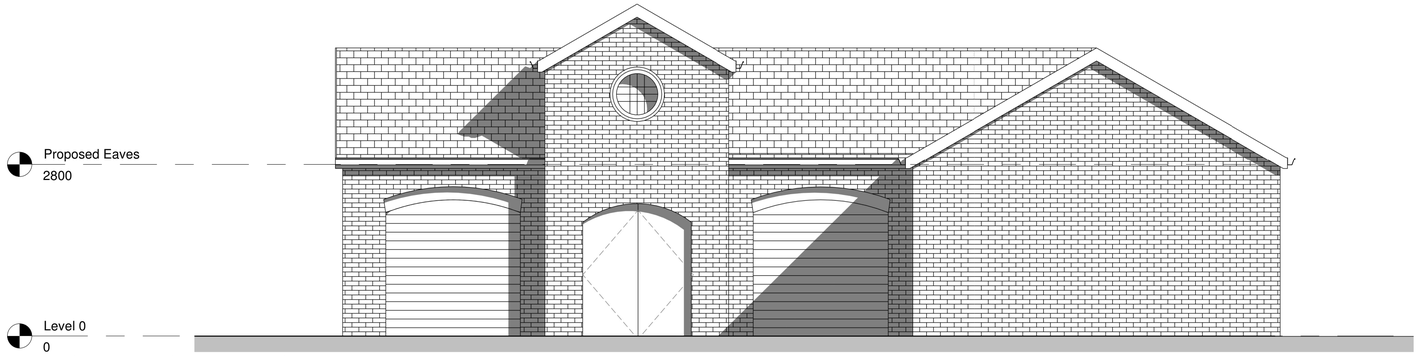

1 East as Proposed
1 : 50

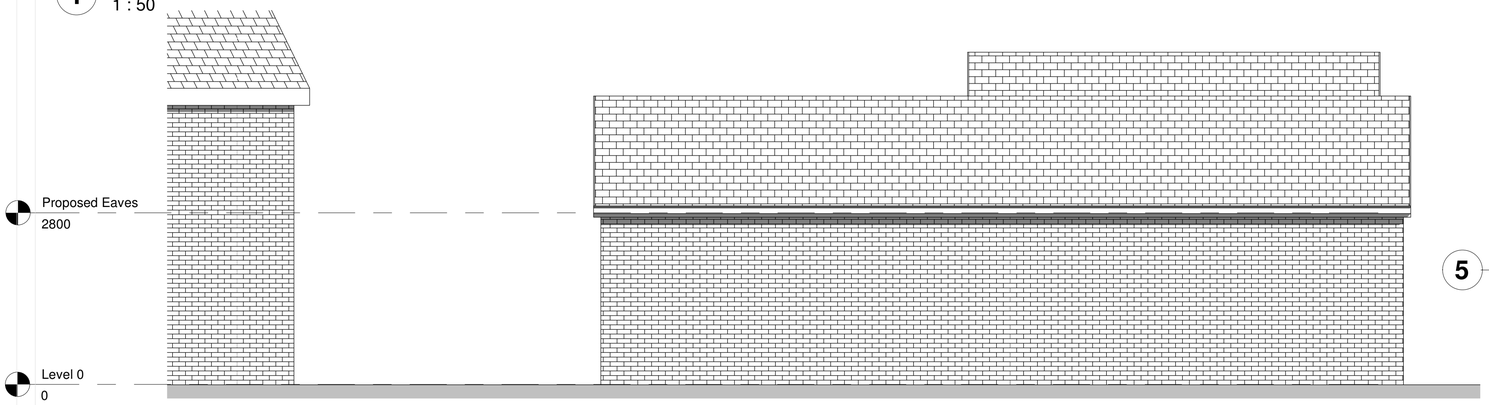

2 North as Proposed
1 : 50

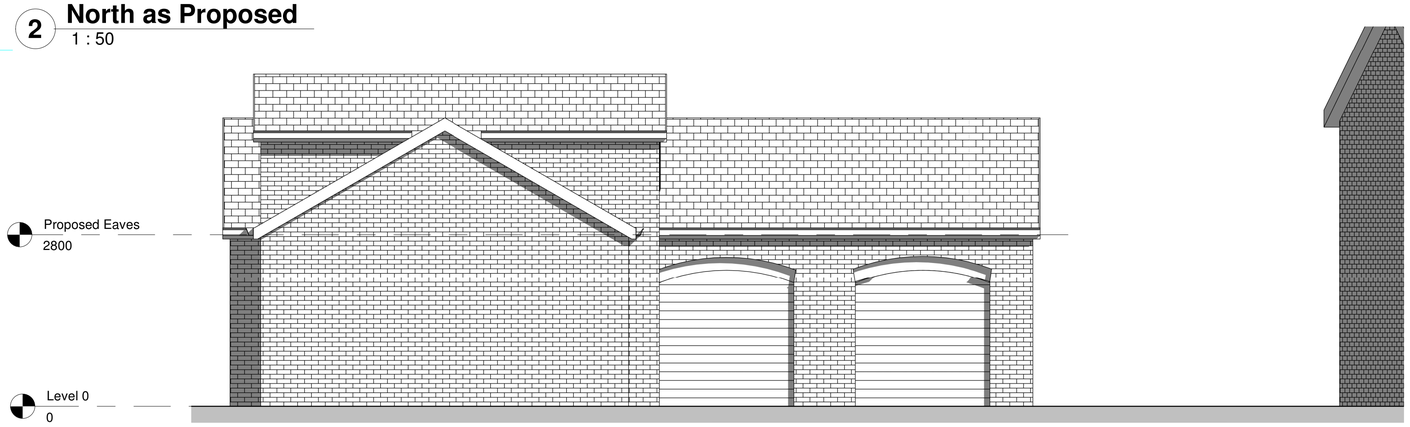

3 South as Proposed
1 : 50

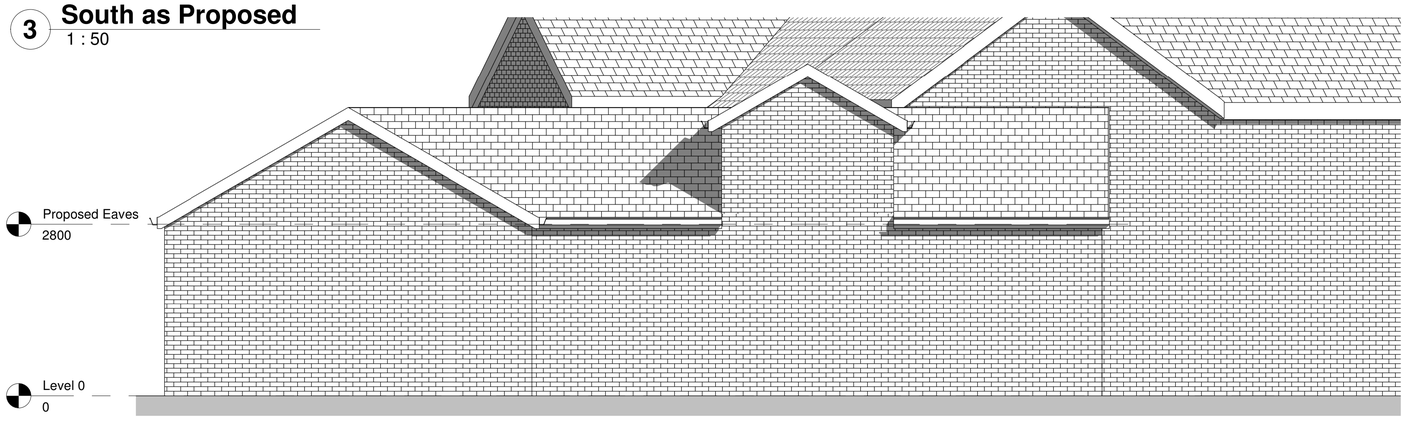

4 West as Proposed
1 : 50

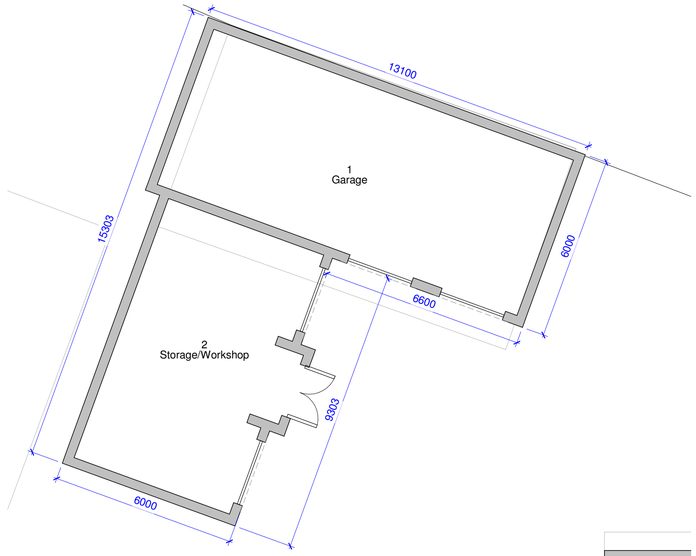

5 Ground as Proposed
1 : 100

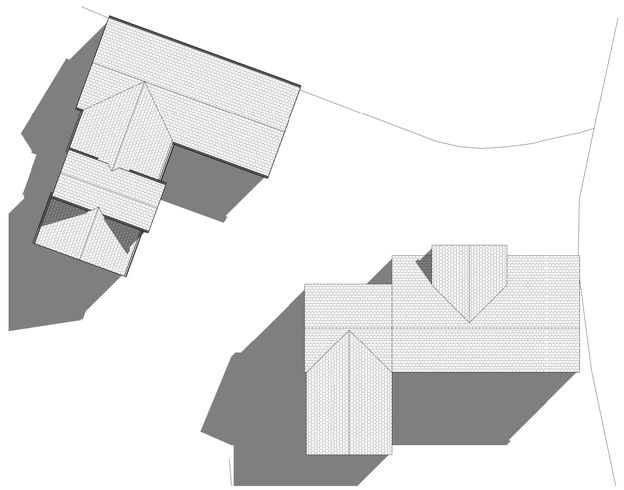

6 Proposed Roof Plan

Copyright: of this drawing is vested in the Architect and it must not be copied or reproduced without consent. **Approval**: *This drawing is issued for Planning purposes only. Please note that paper prints of this drawing may not be an accurate reproduction of the given scale. Key dimensions are noted for reference.* Unless marked as such drawing should not be used for Construction purposes. Detailed setting out drawings will need to be supplied for Tender and Construction purposes. Figured **dimensions only** are to be taken from this drawing.
All Dimensions and Levels are to be checked on site, prior to commencement. All contractors are to be responsible for taking and checking all dimensions relative to their work. Dimensions are in millimetres unless otherwise stated. bpArchitecture are to be advised of any variation between drawings and site conditions. This drawings is to be read in conjunction with all other consultant's drawings, specifications and schedules.....IF IN DOUBT ASK.

Rev.	Drawn	Comments	Date

Materials:

Walls: Proposed Walls to consist of reclaimed brick to match existing house

Roof: Staffordshire Blue tiles to match existing house

Windows: Timber framed single glazed

Door: Front projecting door to be traditional styled farmhouse doors to mirror that of the existing property

North

GRAPHIC SCALE: 1:200 (0, 4, 8, 12, 16, 20)

GRAPHIC SCALE: 1:100 (0, 1, 2, 3, 4, 5, 10)

GRAPHIC SCALE: 1:50 (0, 1, 2, 3, 4, 5)

Approval: This drawing has been prepared soley for the purposes of obtaining either Planning Consent or Building Regulation Approval.
Do not use this drawing for Construction purposes unless marked 'For Construction', it may be necessary to augment/amend the drawing for this purpose.

CDM: Work must not start on site before a Construction Phase Health and Safety Plan is in place (if applicable). Client is responsible for ensuring that a Principal Designer and/or Principal Contractor has been appointed and the Health and Safety executive have been notified (for projects which will involve more than 500 person days and/or will last more than 30 working days on site).

RIBA Stage 3: Planning

Client
Mr Paul Horwell

Project
Endon Mill
Gratton Lane, Gratton
ST9 9AG

Title
Proposed Plans & Elevations

Status **RIBA Stage 3: Planning**

Date **Issue Date**
Drawn **Author**
Scale @A1 **As indicated**
Checked **Checker**

Project No 20-001
Drawing No. AS(0)05
Rev

A1