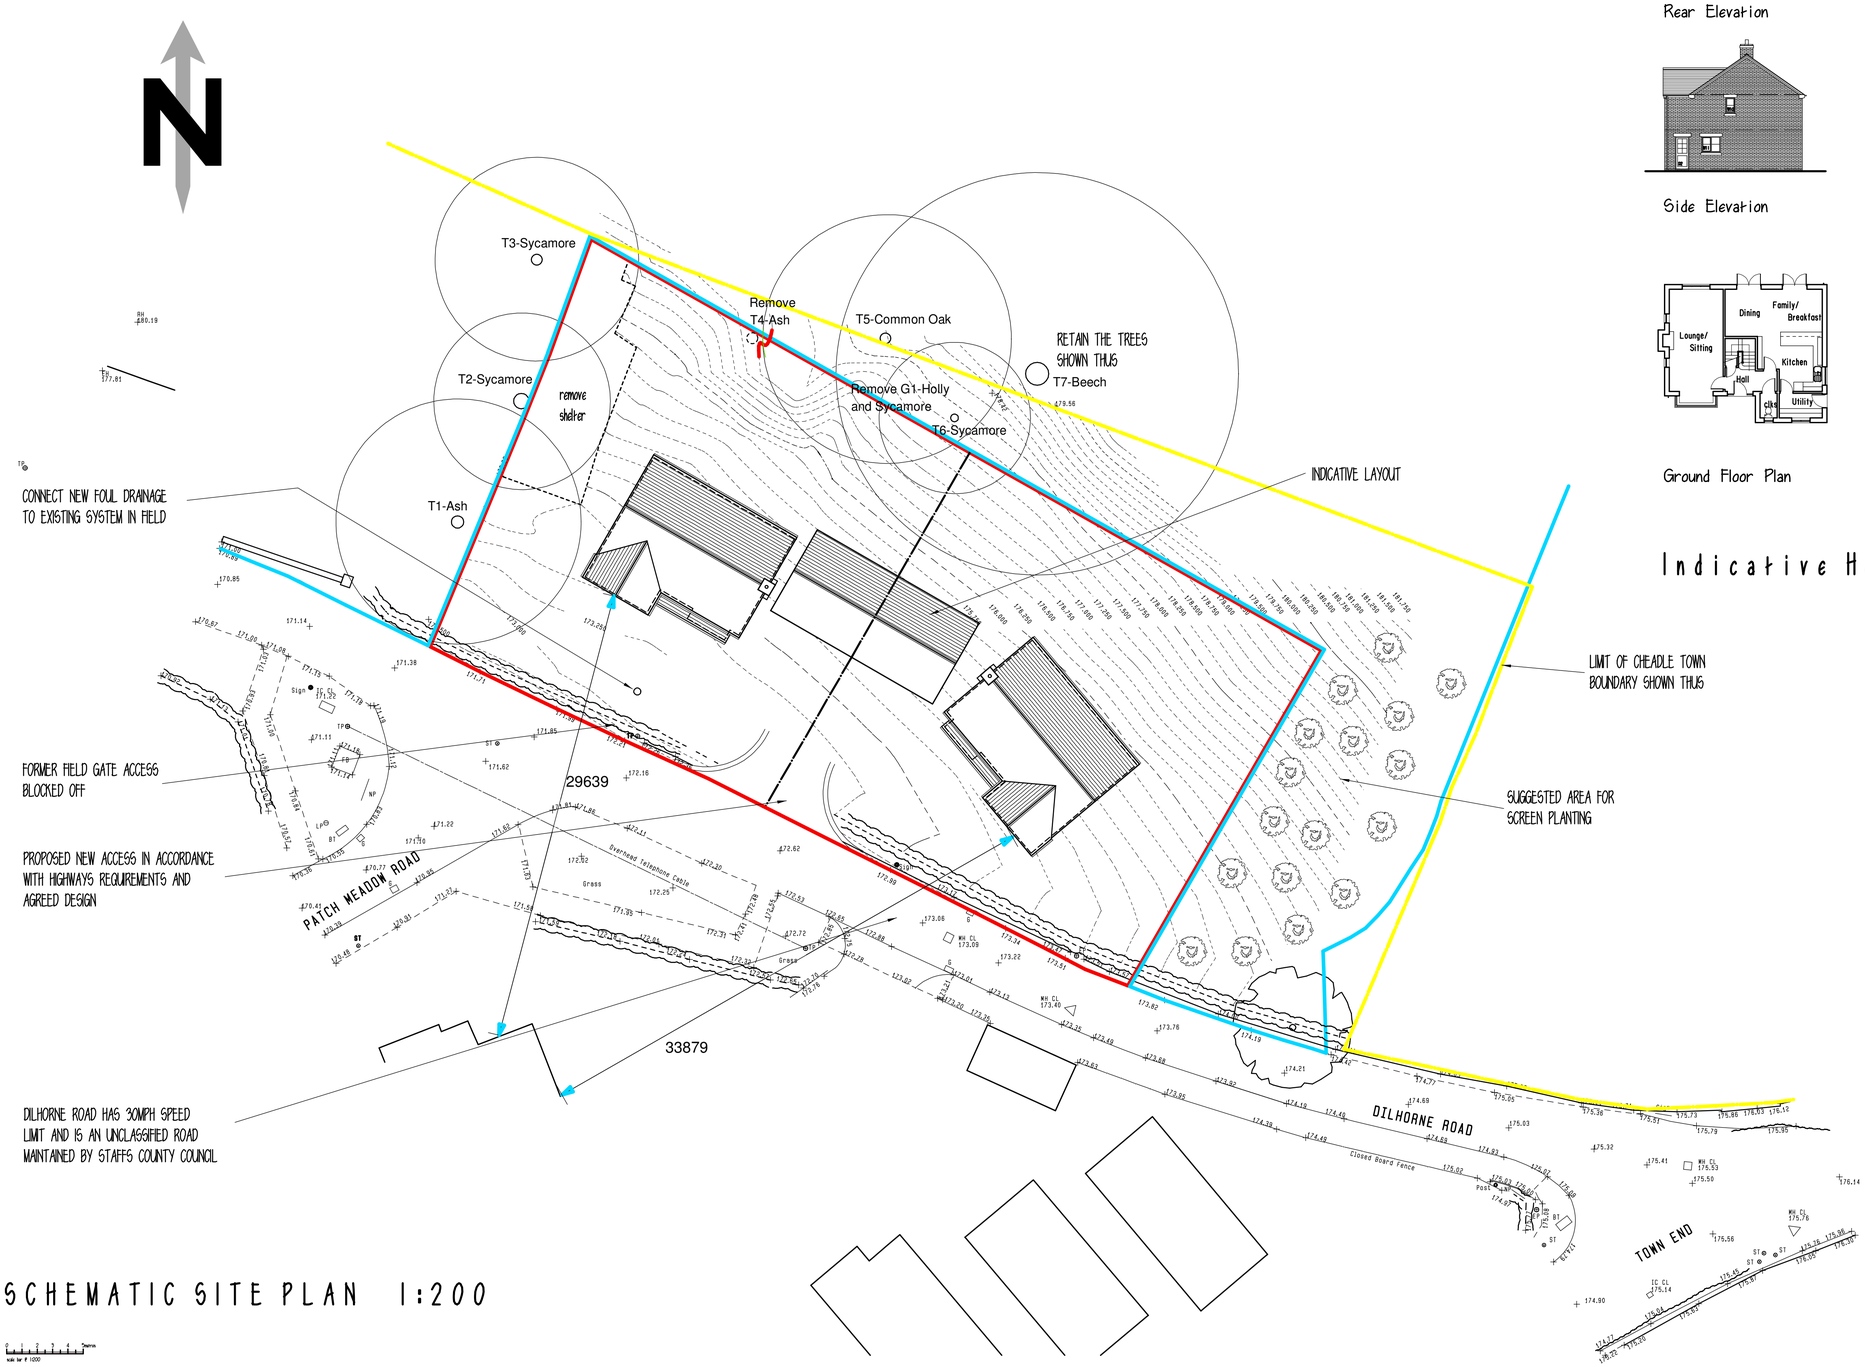

SCHEMATIC SITE PLAN 1:200



Rear Elevation



Drive Side Elevation

Side Elevation



Side Elevation

Ground Floor Plan

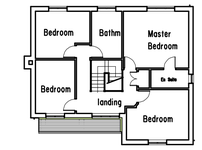

First Floor Plan

Indicative House Type Details

RICS
The mark of
property professionalism worldwide

Clients are advised to clarify dimensions with the author prior to setting out and not to scale from the drawing. This drawing is copyright and should not be reproduced without the written consent of RLM ASSOCIATES.

RLM ASSOCIATES

JOB	LAND ADJ. DUART, DILHORNE ROAD.
CLIENT	Mr. & Mrs. COLLIS.
DRAWING	SCHEMATIC SITE PLAN.
DATE	February 2020.
SCALE	1:200.
DRWG. NO.	RLM949/3.
REVISION	A.