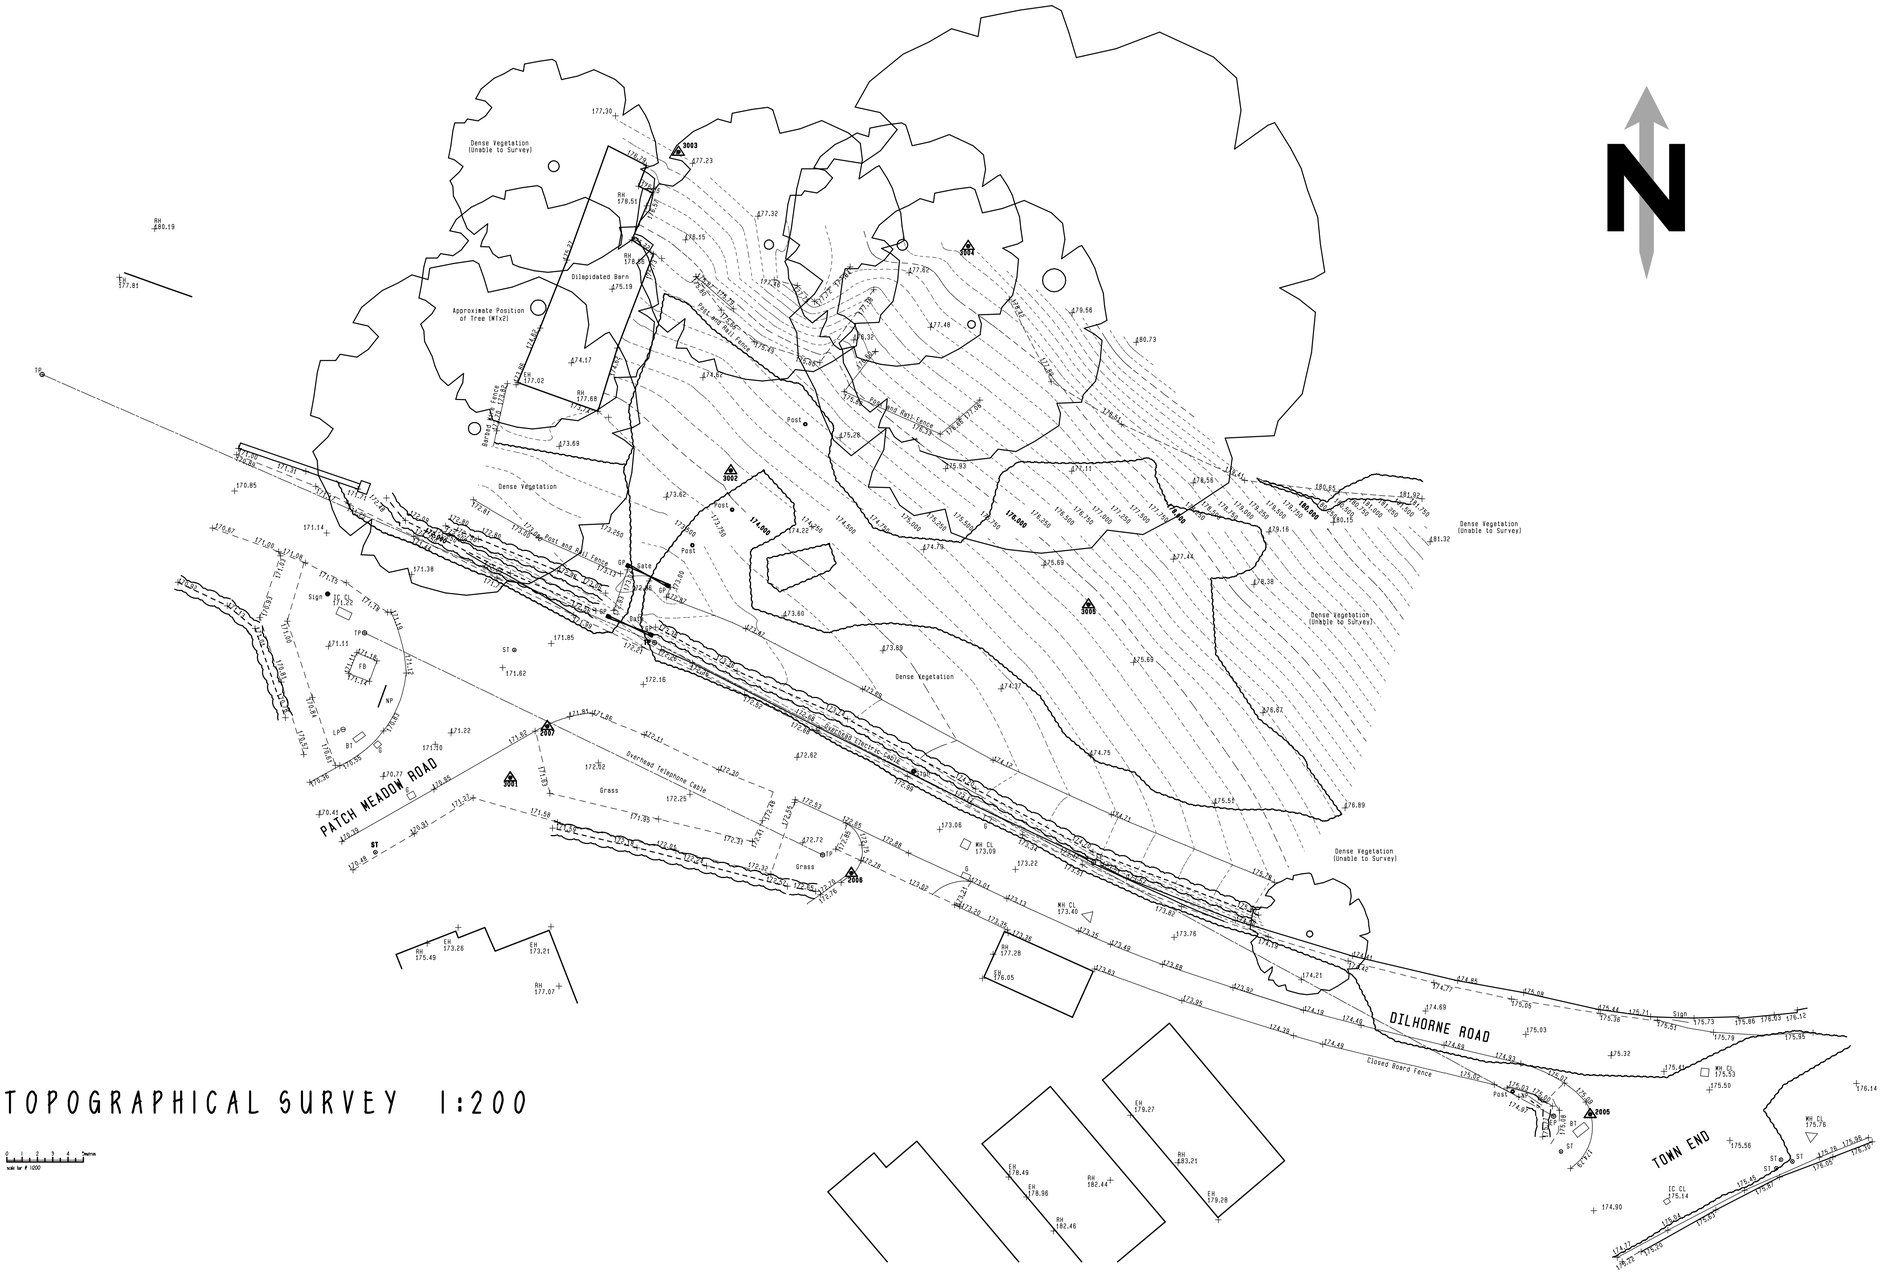


TOPOGRAPHICAL SURVEY 1:200

0 1 2 3 4 5metre
scale bar @ 1000

RICS
The mark of
property professionalism worldwide

Clients are advised to clarify dimensions with the author prior to setting out and not to scale from the drawing. This drawing is copyright and should not be reproduced without the written consent of RLM ASSOCIATES.

RLM ASSOCIATES

JOB	LAND ADJ. DUART, DILHORNE ROAD.
CLIENT	Mr. & Mrs. COLLIS.
DRAWING	TOPOGRAPHICAL SURVEY.
DATE	September 2019.
SCALE	1:200.
DRWG No.	RLM949/1.
REVISION	