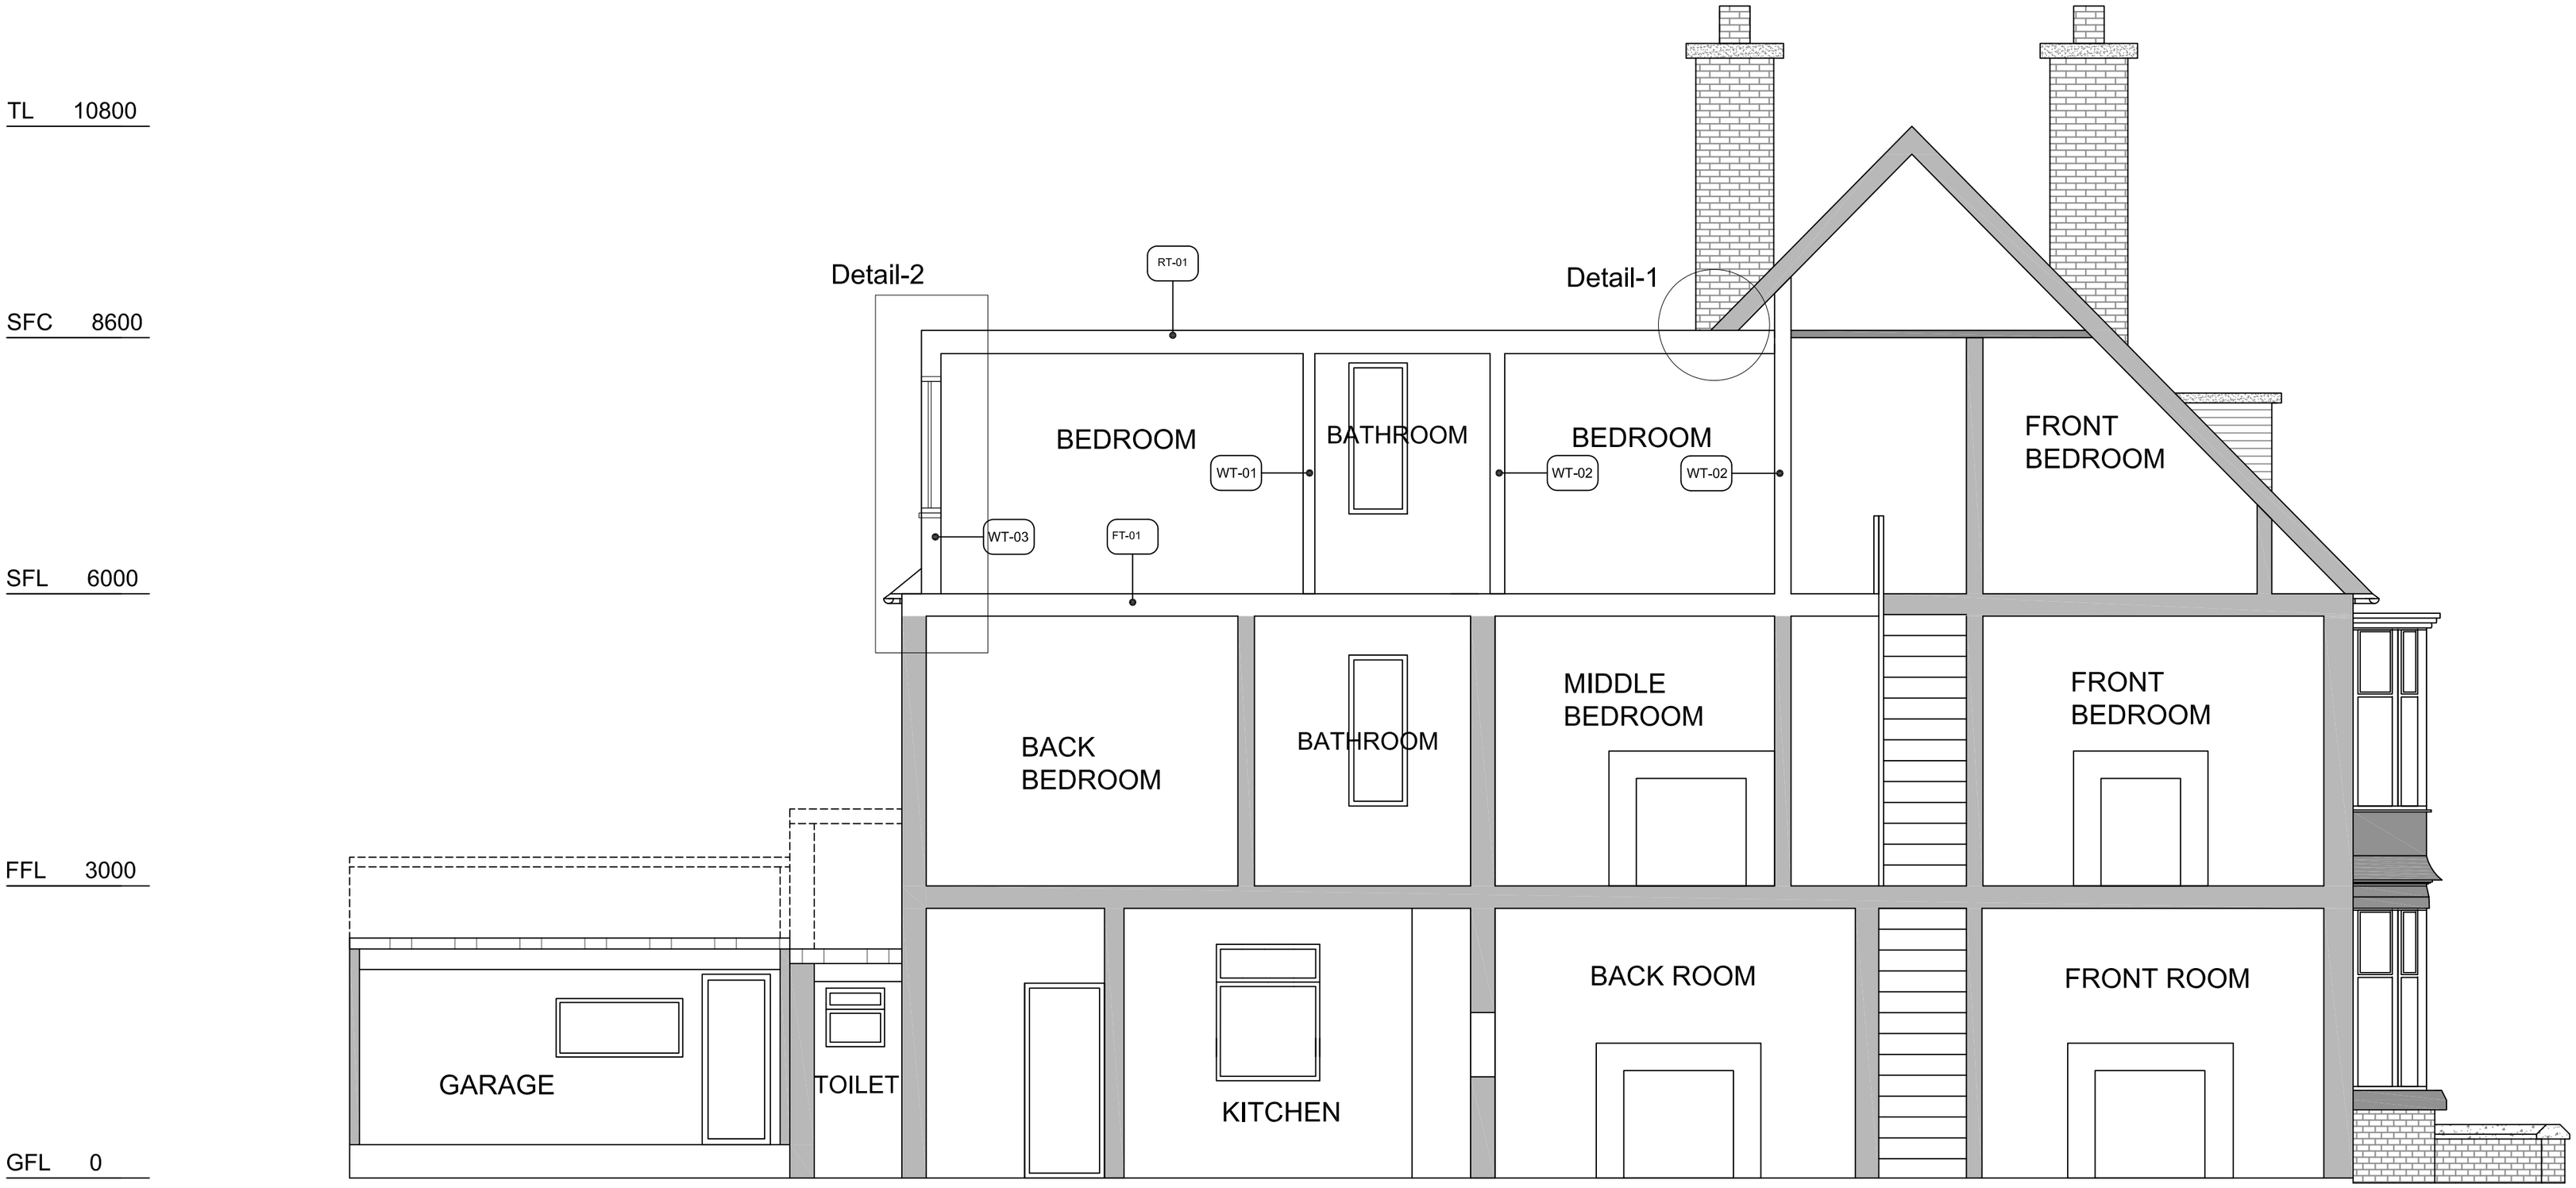

PROPOSED SECTION A-A

No construction or fabrication work to be started until these calculations and drawings have been approved by the Building Control

Only Figured Dimensions to be used.
All dimensions to be checked on site.
All materials and workmanship to comply with current British Standards and Codes of Practice.
© Copyright reserved.

1:50 SCALE BAR 0 0.5 1 1.5 2 2.5m
1:100 SCALE BAR 0 1 2 3 4 5m

Structural & Architectural Design(S3DA)
www.s3da-design.com
Email: hello@s3da-design.com
Phone: +44 1355377206

Client:

Job Title:
6 Osborne St
Leek ST13 6LJ

Drawing Title:
PROPOSED SECTION A-A

Scale: 1:50 @A2
Date: JUN 2019
Drawn: HD.

Drawing Number: 06
rev: