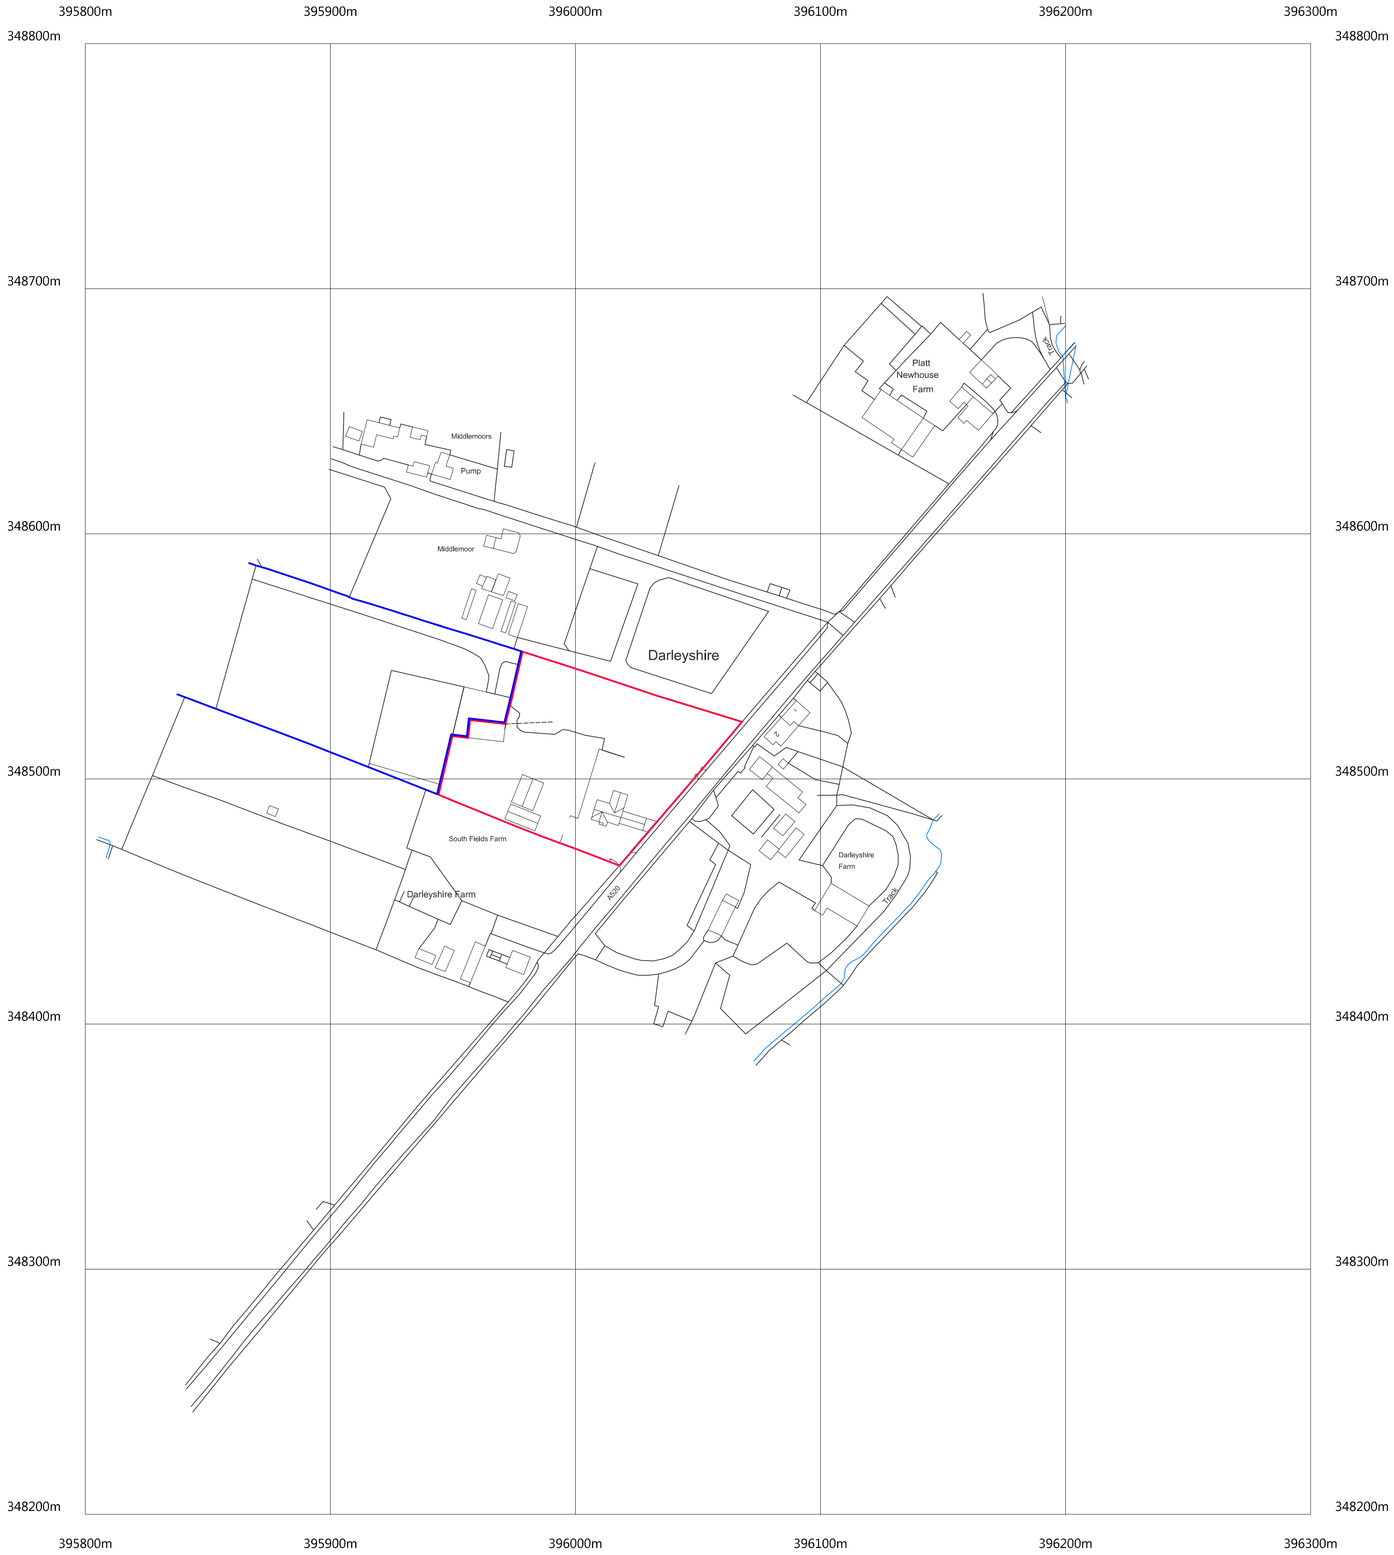

©Crown Copyright and database rights 2019 OS 100019980

LOCATION PLAN Scale 1/1250

Nigel Forrester MCIOB
Building Design Services

ILETT HOUSE, SMITHY BANK, ALTON, STAFFS, ST10 4AD
TEL 01538 702164

www.nigelforrester.co.uk www.sap-calc.co.uk

CLIENT

Mr G Plant

PROJECT

Proposed garage/workshop/office building
and new vehicular access
at
South Field Farm
Leek Road
Wetley Rocks
Stoke-on-Trent
ST9 0AR

DRAWING NUMBER 19/578/06/C

Location plan

SCALES 1/1250 @ A1