


Existing Site Plan Scale 1:200

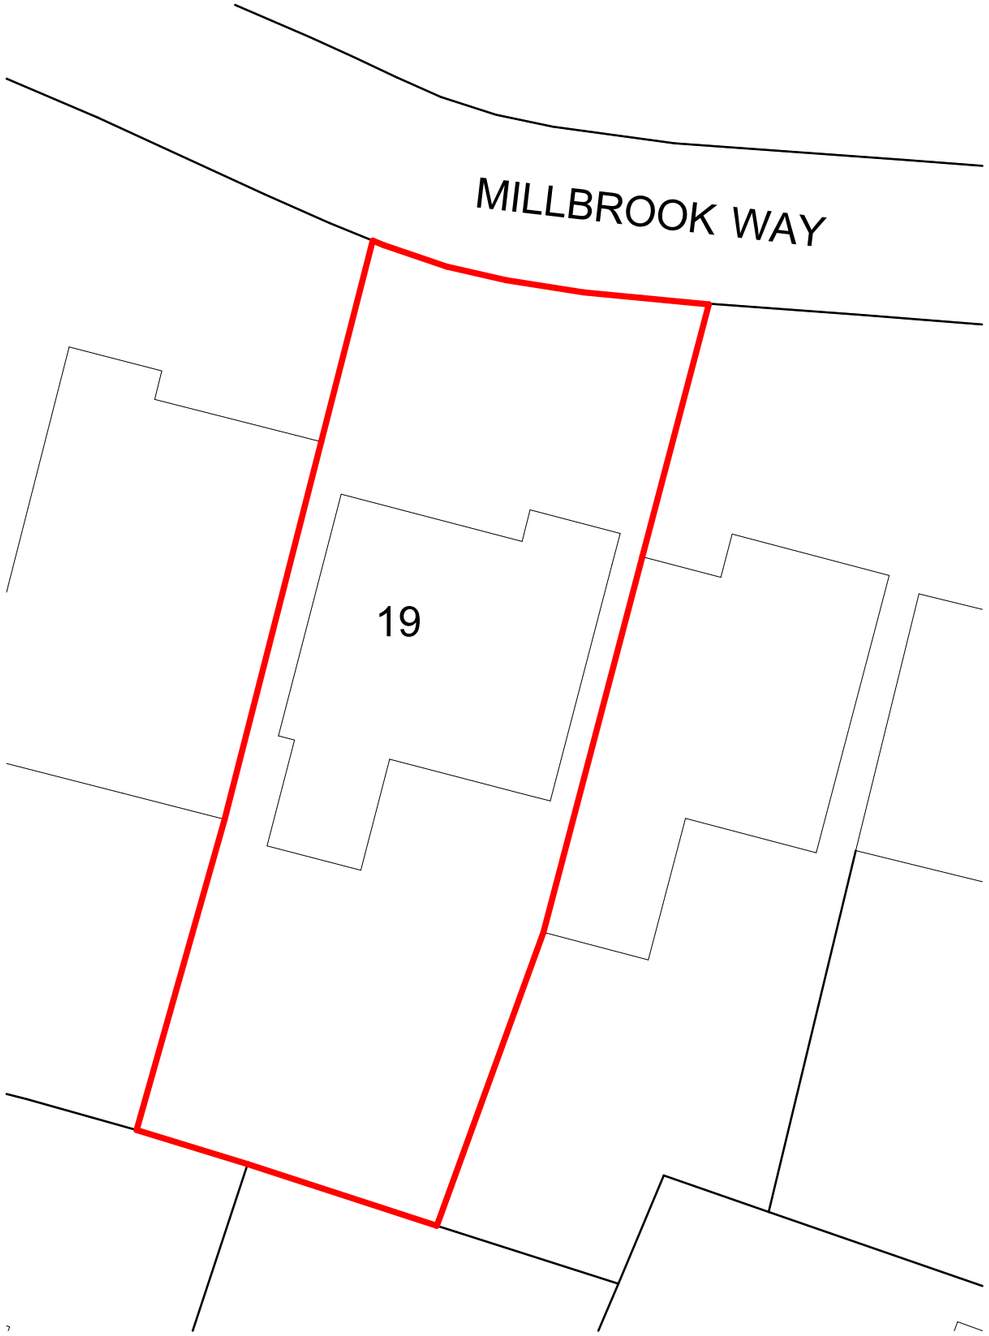

Existing Site Location Plan Scale 1:1250

Rev	Description	Date

Client: Barber & Chilton
Project: 19 Millbrook Way, Cheadle, ST10 1XW
Drawing: Existing Location Plans
Number: 19-007-S01.01
Date: November 2019
Paper Size: A3 Scale: 1:1250 & 1:200
Drawn By: CD Checked By: