

Existing Rear Elevation Scale 1:100

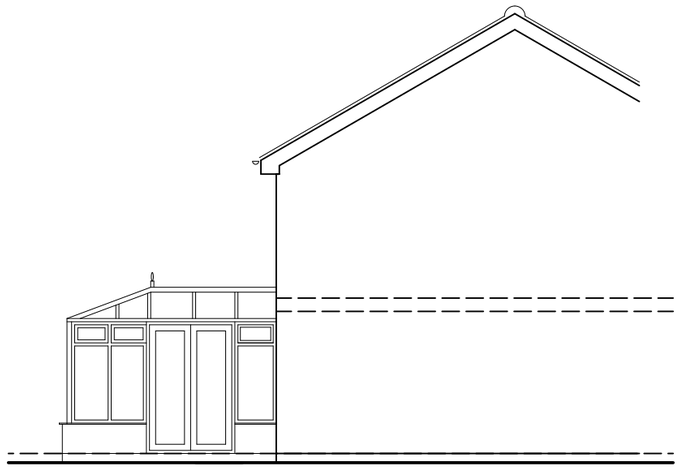

Existing Side Elevation Scale 1:100

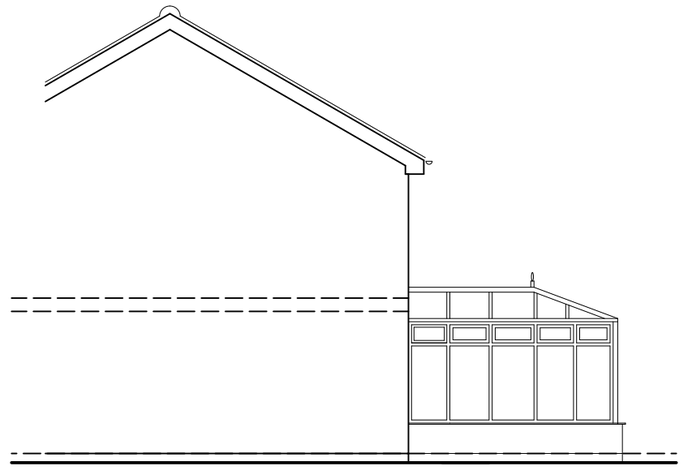

Existing Side Elevation Scale 1:100

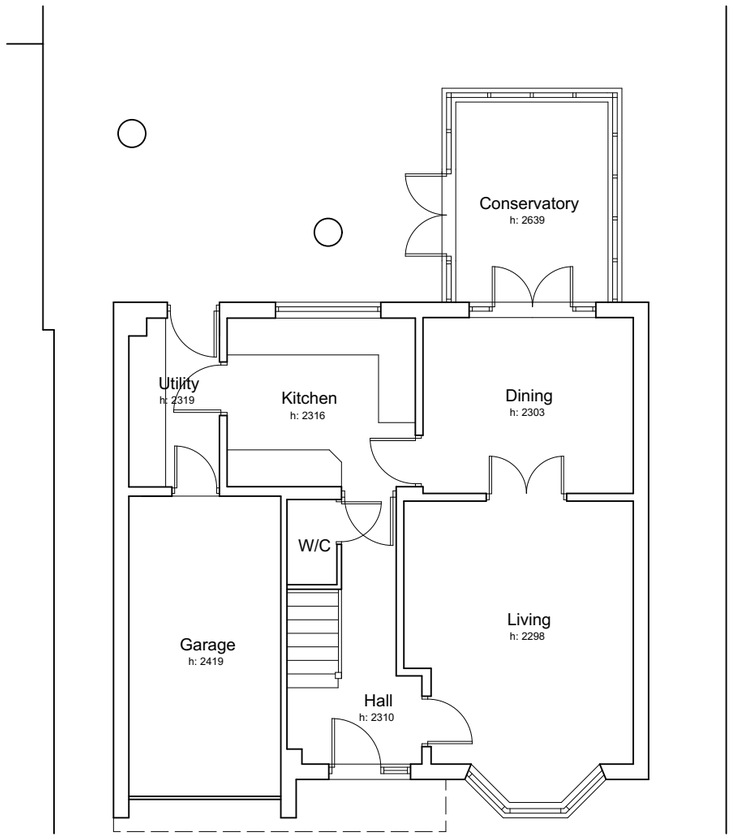

Existing Ground Floor Plan Scale 1:100

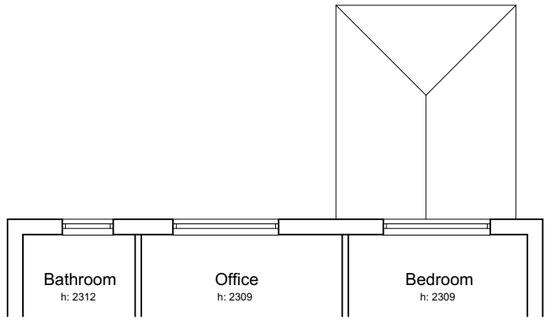

Part Existing First Floor Plan Scale 1:100

Rev	Description	Date

Client: Barber & Chilton

Project: 19 Millbrook Way, Cheadle, ST10 1XW

Drawing: Existing Floor Plans & Elevations

Number: 19-007-S01.02

Date: November 2019

Paper Size: A3 Scale: 1:1250 & 1:500

Drawn By: CD Checked By: