
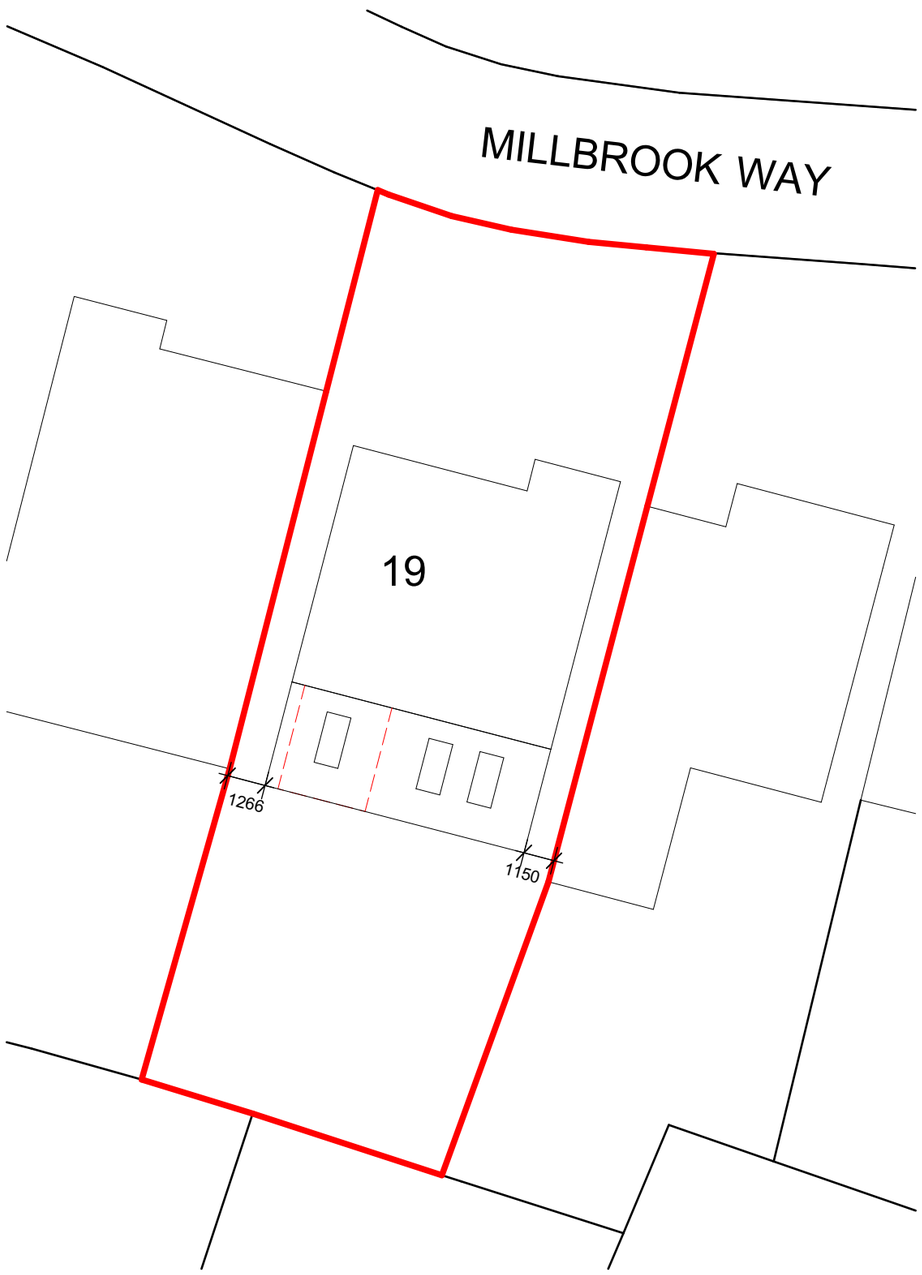


Proposed Site Plan Scale 1:200

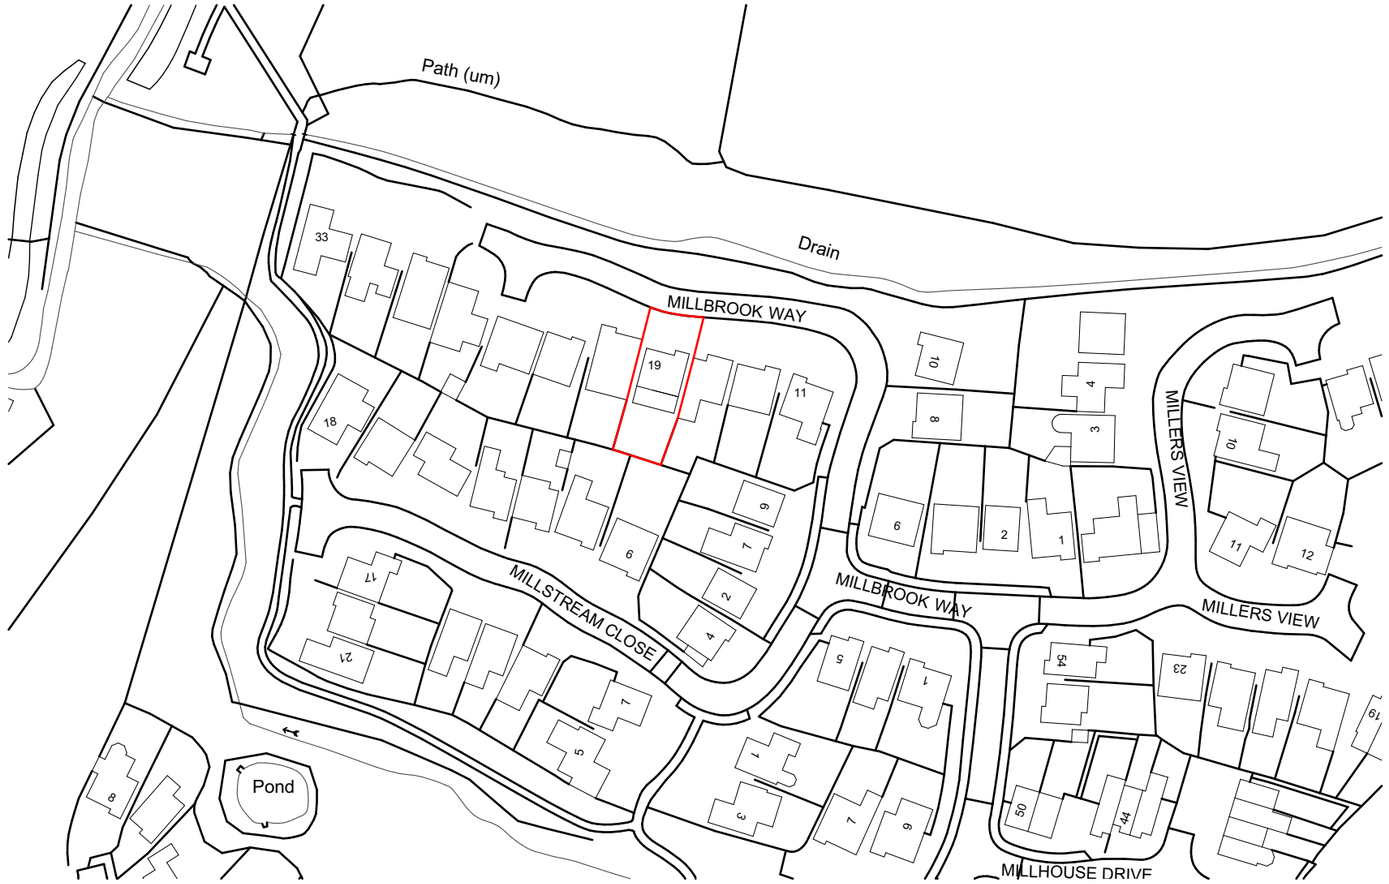

Proposed Location Plan Scale 1:1250

Rev	Description	Date

PLANNING

Client: Barber & Chilton

Project: 19 Millbrook Way, Cheadle, ST10 1XW

Drawing: Proposed Location Plans

Number: 19-007-S03.01

Date: March 2020

Paper Size: A3 | Scale: 1:200 & 1:1250

Drawn By: CD | Checked By: