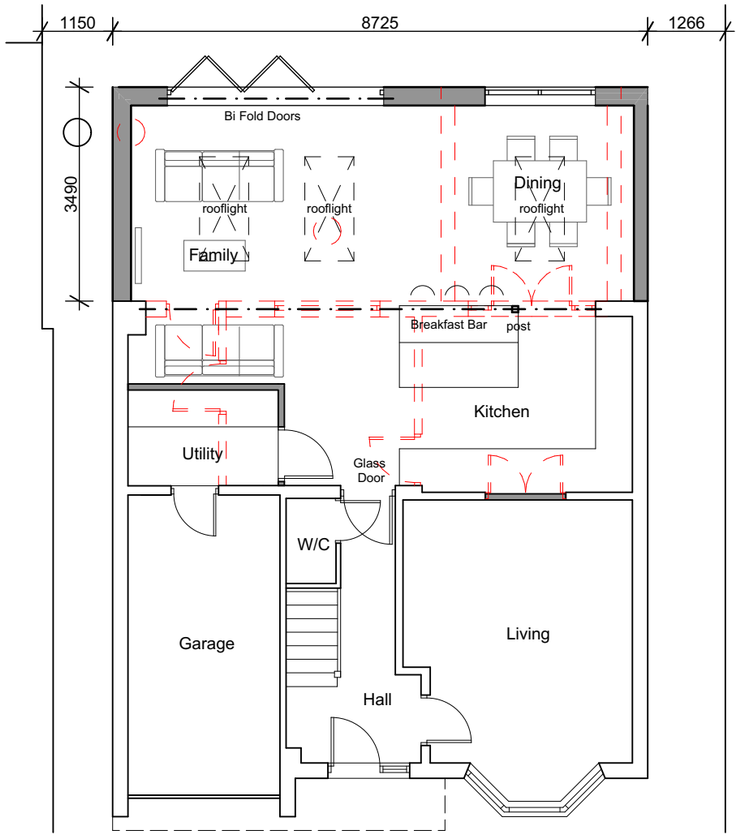

Proposed Ground Floor Plan Scale 1:100

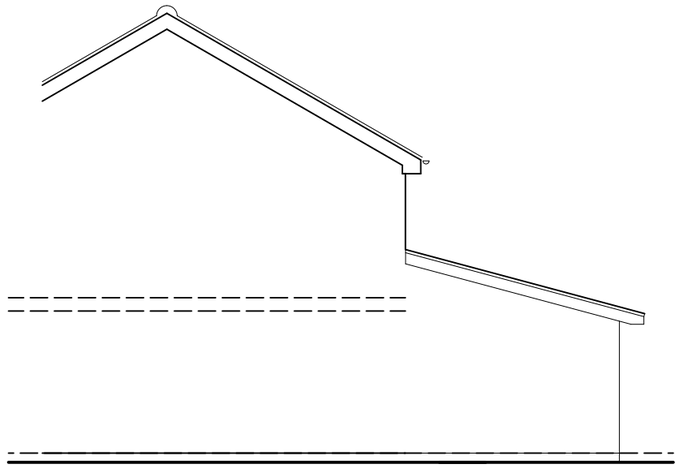

Proposed Side Elevation Scale 1:100

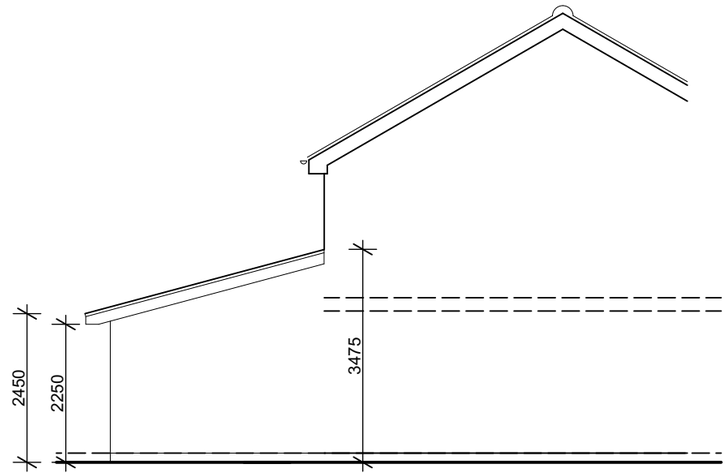

Proposed Side Elevation Scale 1:100

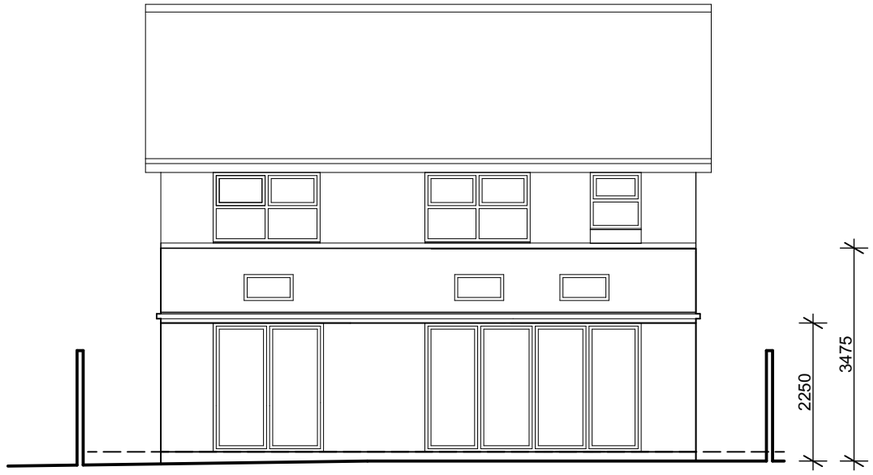

Proposed Rear Elevation Scale 1:100

Rev	Description	Date

PLANNING

Client: Barber & Chilton

Project: 19 Millbrook Way, Cheadle, ST10 1XW

Drawing: Proposed Floor Plans & Elevation

Number: 19-007-S03.02

Date: March 2020

Paper Size: A3 Scale: 1:100

Drawn By: CD Checked By: