Ordnance Survey © Crown copyright 2020 All rights reserved. Licence number 100051789

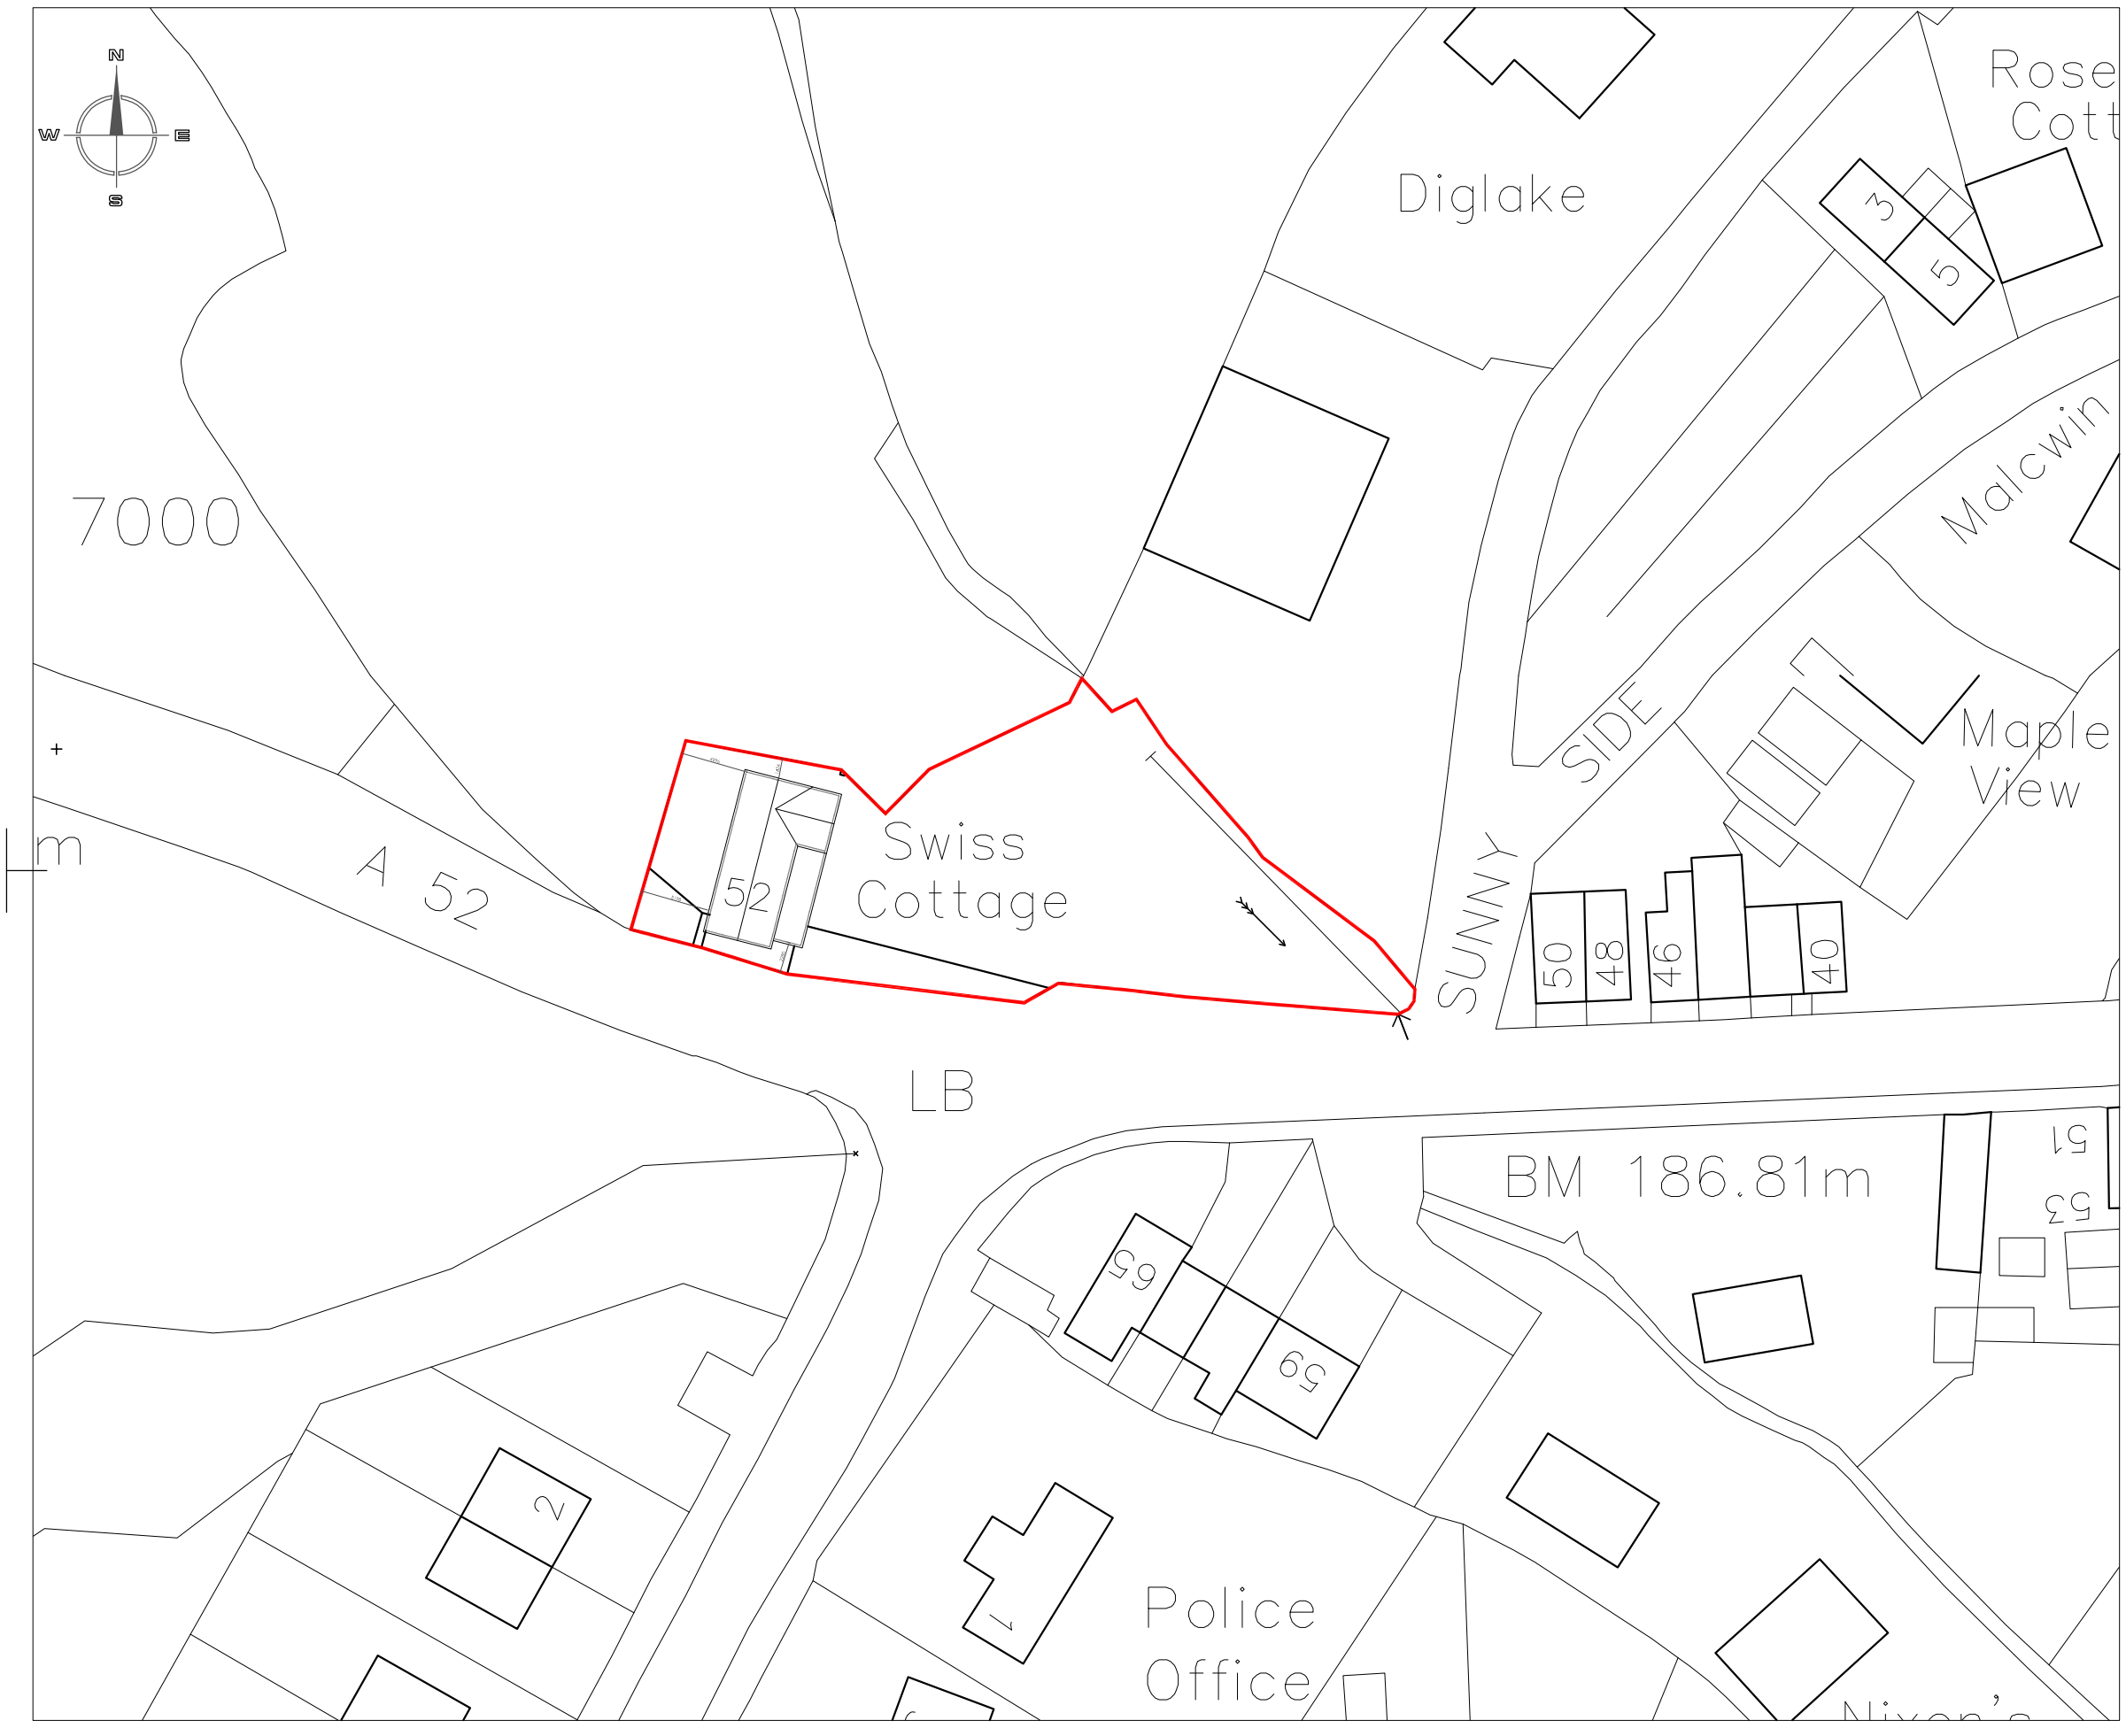

SITE LAYOUT PLAN 1:500

Copyright of this drawing is vested in the Architect and it must not be copied or reproduced without consent. Figured dimensions only are to be taken from this drawing. All contractors must visit the site and be responsible for taking and checking all dimensions relative to their work. Hewitt&Carr Architects Ltd are to be advised of any variation between drawings and site conditions.
CLIENTS ARE ADVISED TO CLARIFY DIMENSIONS WITH THE ARCHITECT PRIOR TO SETTING OUT AND NOT TO SCALE FROM THE DRAWING

Rev.	Drawn	Comments	Date

Hewitt&Carr Architects
A: DaisyBank House | 17-19 Leek Road | Cheadle | ST10 1JE
T: 01538 756888
E: enquiries@hcarchitects.co.uk
W: www.hcarchitects.co.uk

Client
Mr and Mrs S Jones

Project
Extension to existing cottage

PLANNING

Title
Site layout

Status
Planning

Date MARCH 2020 Drawn HMM

Scale @A3 AS NOTED Checked

Project No 00940 Drawing No. AL(0)03 Rev

File Ref: C:\