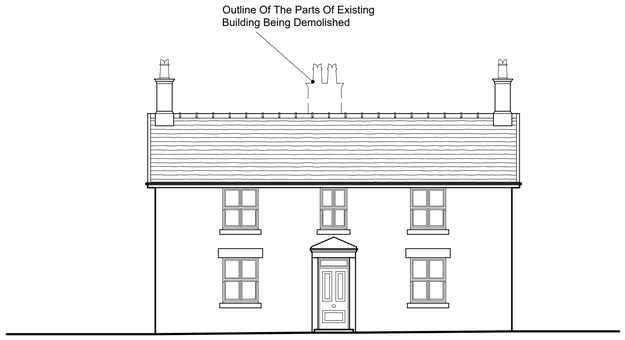

South West Elevation

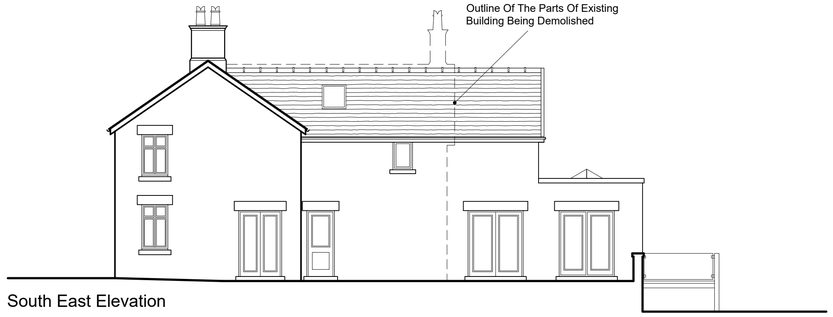

South East Elevation

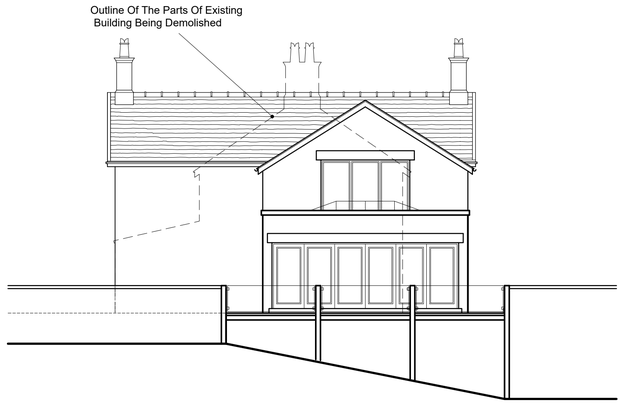

North East Elevation

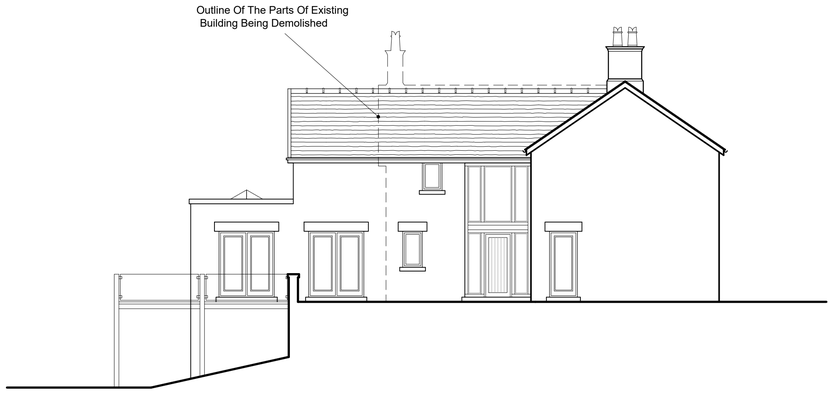

North West Elevation

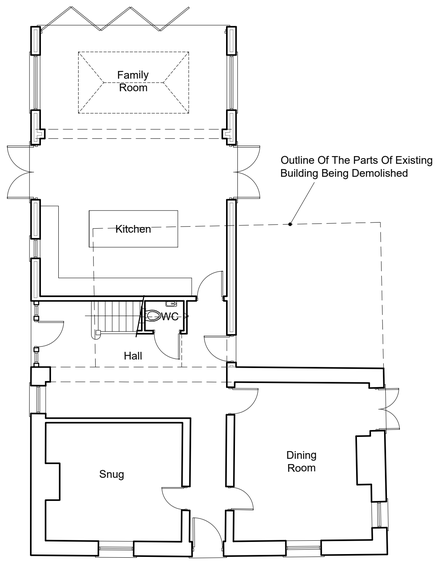

Ground Floor Plan

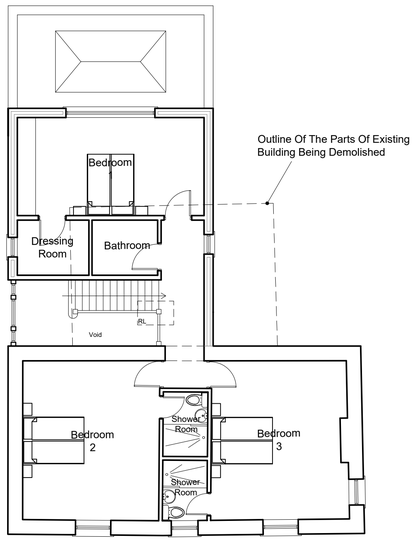

First Floor Plan

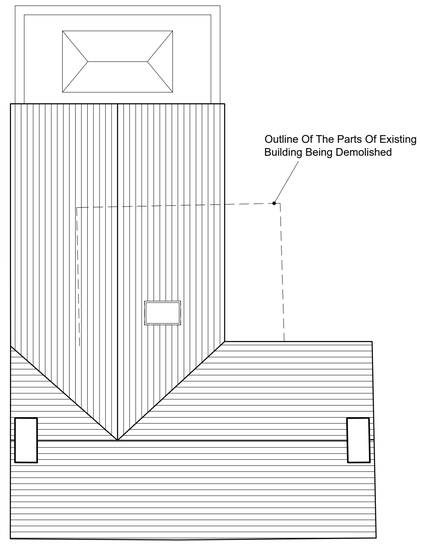

Roof Plan

Metres
0 1 2 3 4 5 10

SCALE 1:100

N

revisions

ref	date		drawn	chk'd
A	28/09/16	General revision	JGR	EH
B	25/11/16	General revision	M.S.B	

DESIGN INTENT ONLY

notes for construction:

1. Dimensions shall be checked and verified prior to work being commenced on site.
2. This drawing is issued for the sole and exclusive use of the named recipient. Distribution to any third party is on the strict understanding that no liability is accepted by Hayes & Partners for any discrepancies, errors or omissions that may be present and no guarantee is offered as to the accuracy of the information shown.

Gross External Areas:

Existing House = 216.4 m^2

Demolitions = 74.1
Extensions = 126.3
Proposed House = 268.6 m^2

Hayes & Partners

Architects
Historic Building Consultants

Atlas House
Old Hall Street
Macclesfield Cheshire SK10 2DT
Telephone 01625 426218
Fax 01625 511 732
hp@hayesandpartners.co.uk

job

Cloud Wood End Farm
Toft Green
Congleton
CW12 3QF

for Mr & Mrs Chiswell

Plans and Elevations
As Proposed

scale	1:100@A1		
date	22/07/16		
drawn	JGR	checked	EH
number	3706_01_12	revision	B