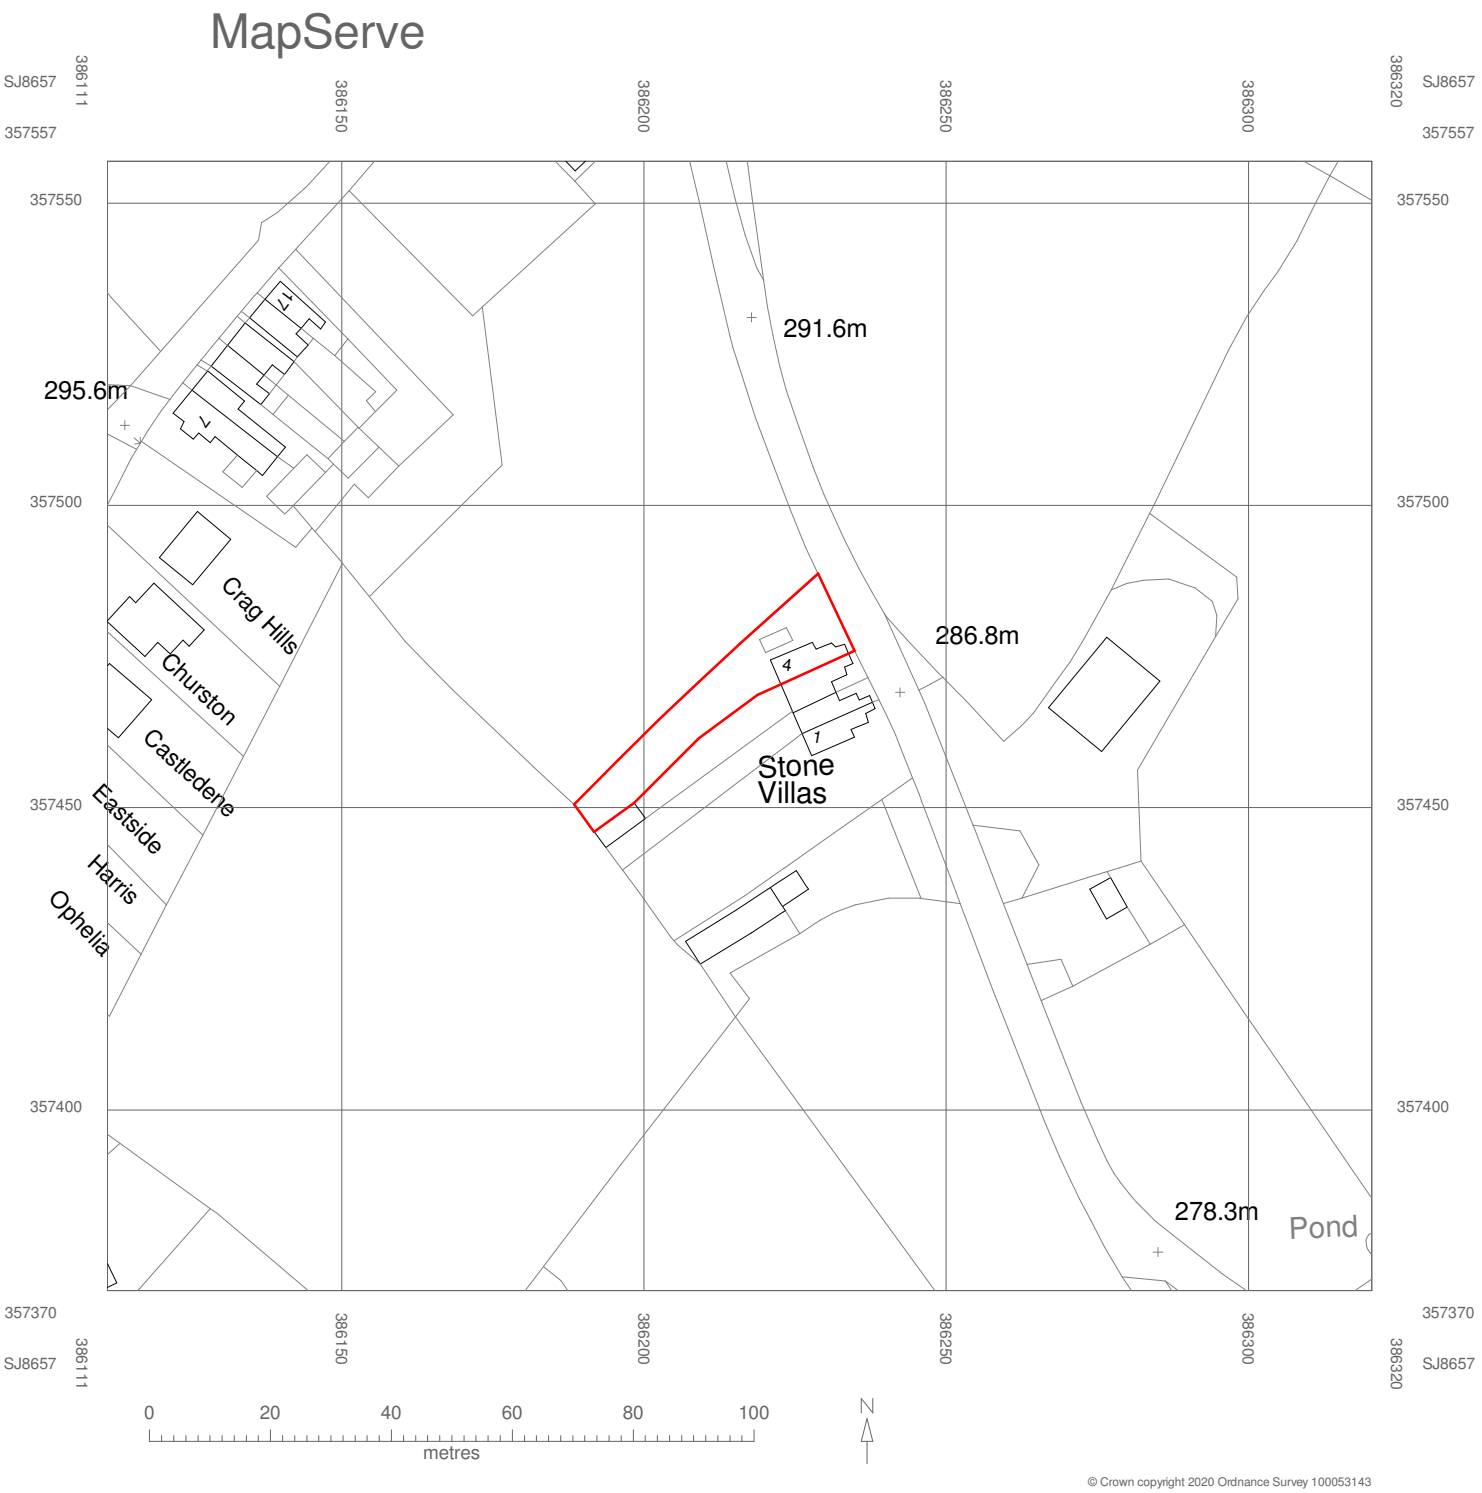

© Crown copyright 2020 Ordnance Survey 100053143

1 Location

1 : 1250

		PROJECT Removal of Existing Rear Conservatory and Erection of a Single Storey Rear and Side Extension	CLIENT Mr N Latham, 4, Stone Villas, Tower Hill Road, Mow Cop, Stoke-On-Trent ST7 3PS		
Code	Status		Date 17/02/2020	Project Number MJC-LAT-19	Scale (@ A4) 1 : 1250	REV
SUITABILITY DESCRIPTION	PURPOSE OF ISSUE	SHEET Location	Drawn by Author Checked by Checker	DRAWING NUMBER A101		