

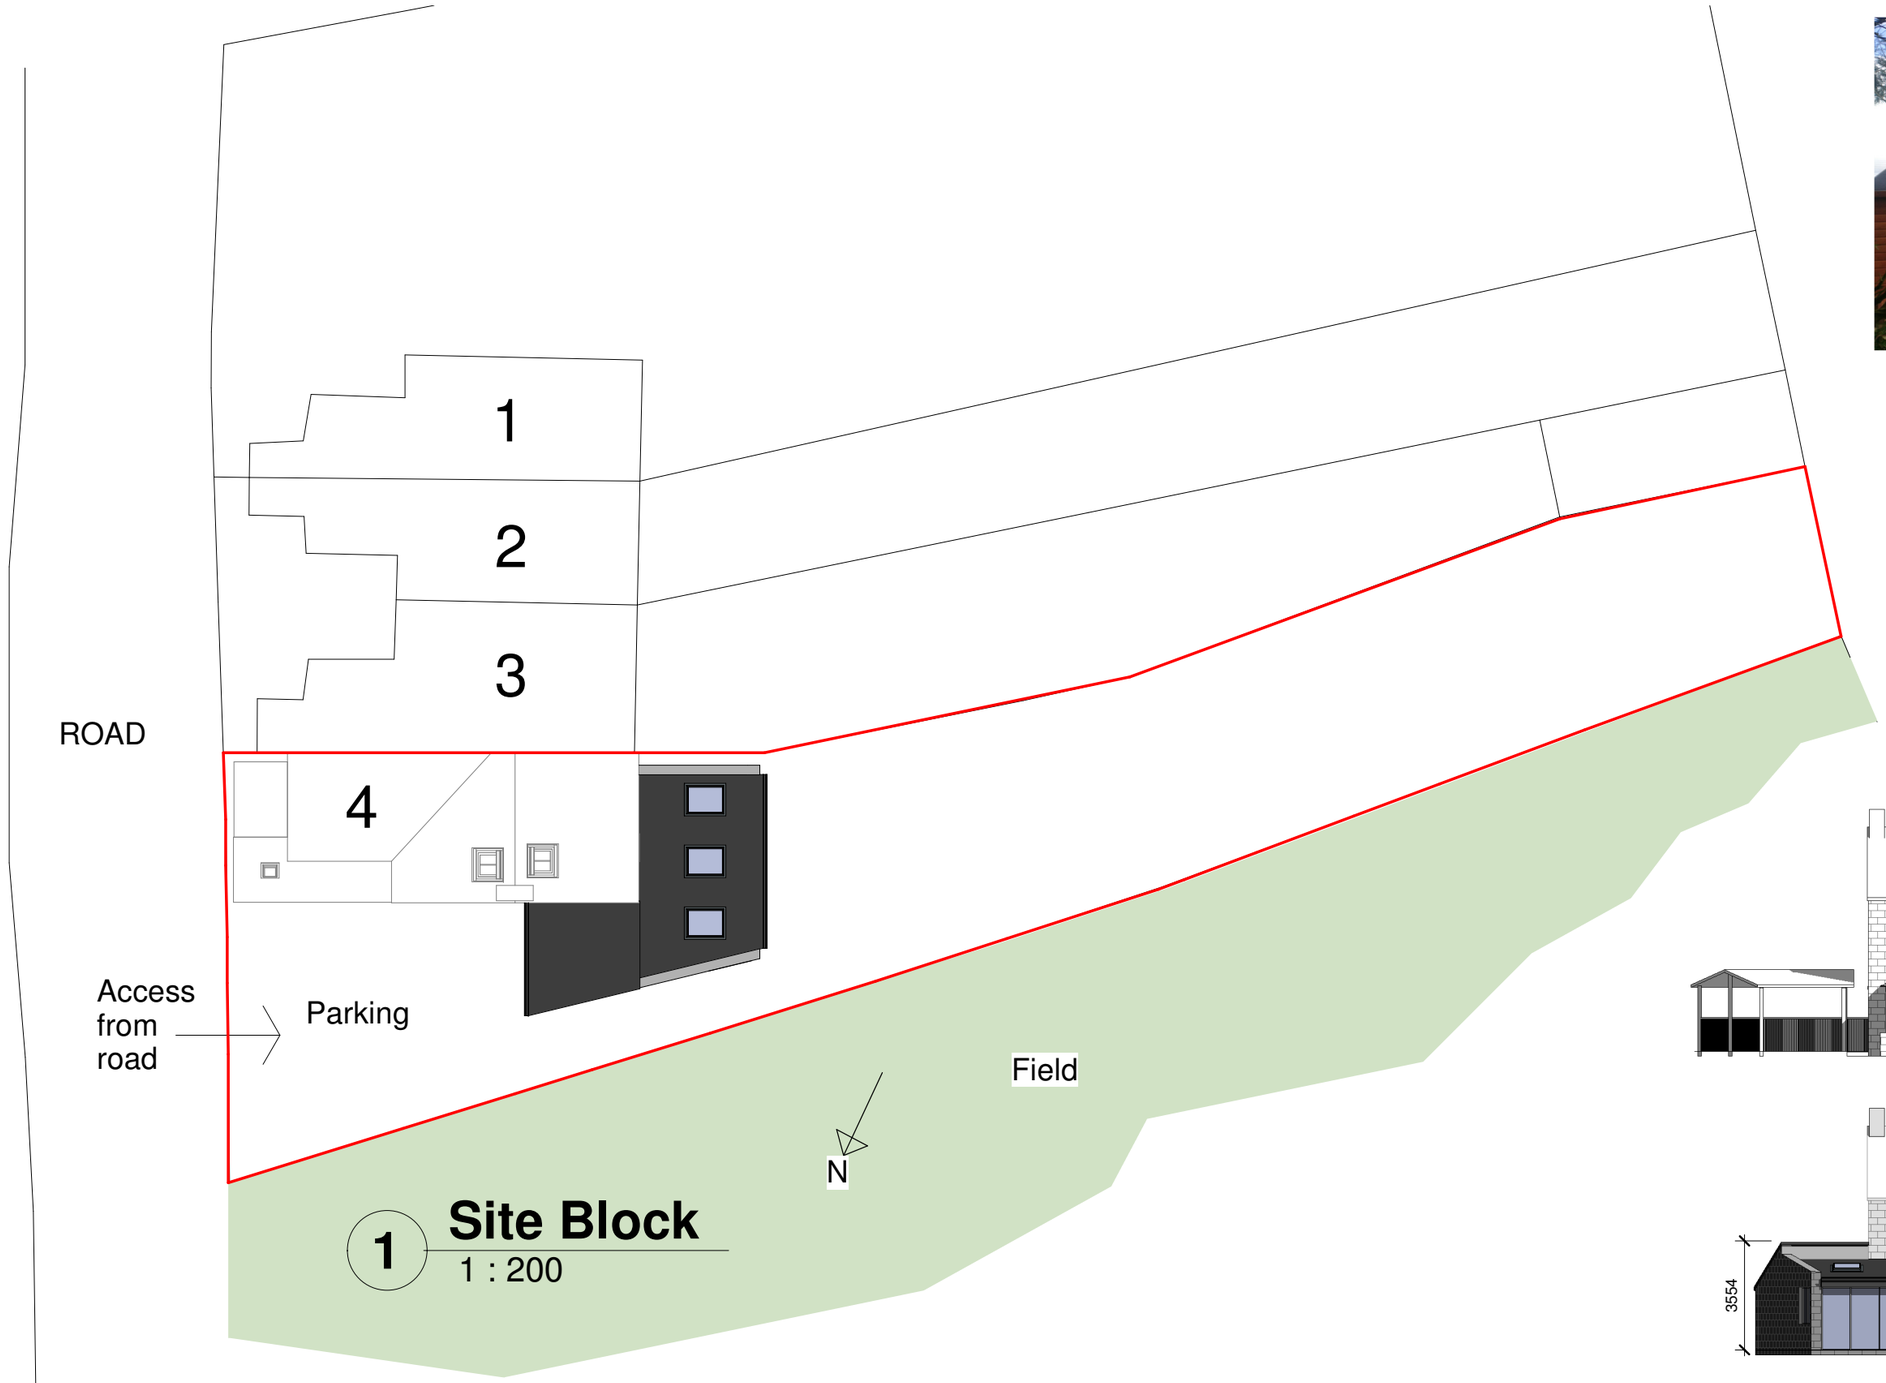

1 **Site Block**
1 : 200

3 **Rear Exist.**
1 : 200

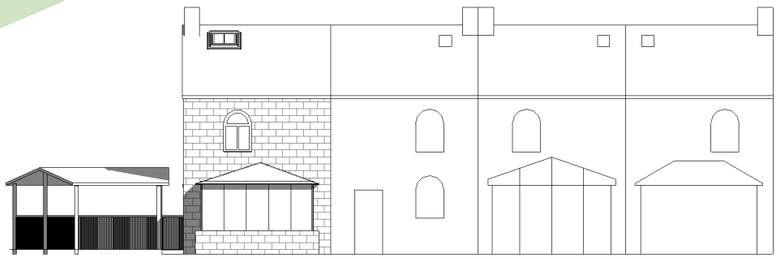



2 **Rear Prop.**
1 : 200

No.	Description	Date

CODE	STATUS	SUITABILITY DESCRIPTION	PURPOSE OF ISSUE

PROJECT
Removal of Existing Rear Conservatory and Car Port.
Erection of a Single Storey Rear and Side Extension

SHEET
Site Block

CLIENT
Mr N Latham, 4, Stone Villas, Tower Hill Road, Mow Cop, Stoke-On-Trent ST7 3PS

Date	Project number	Scale (@ A3)
17/02/2020	MJC-LAT-19	1 : 200

Drawn by	DRWAING NUMBER	REV
Author	A102	

Checked by
Checker

04/03/2020 23:32:52