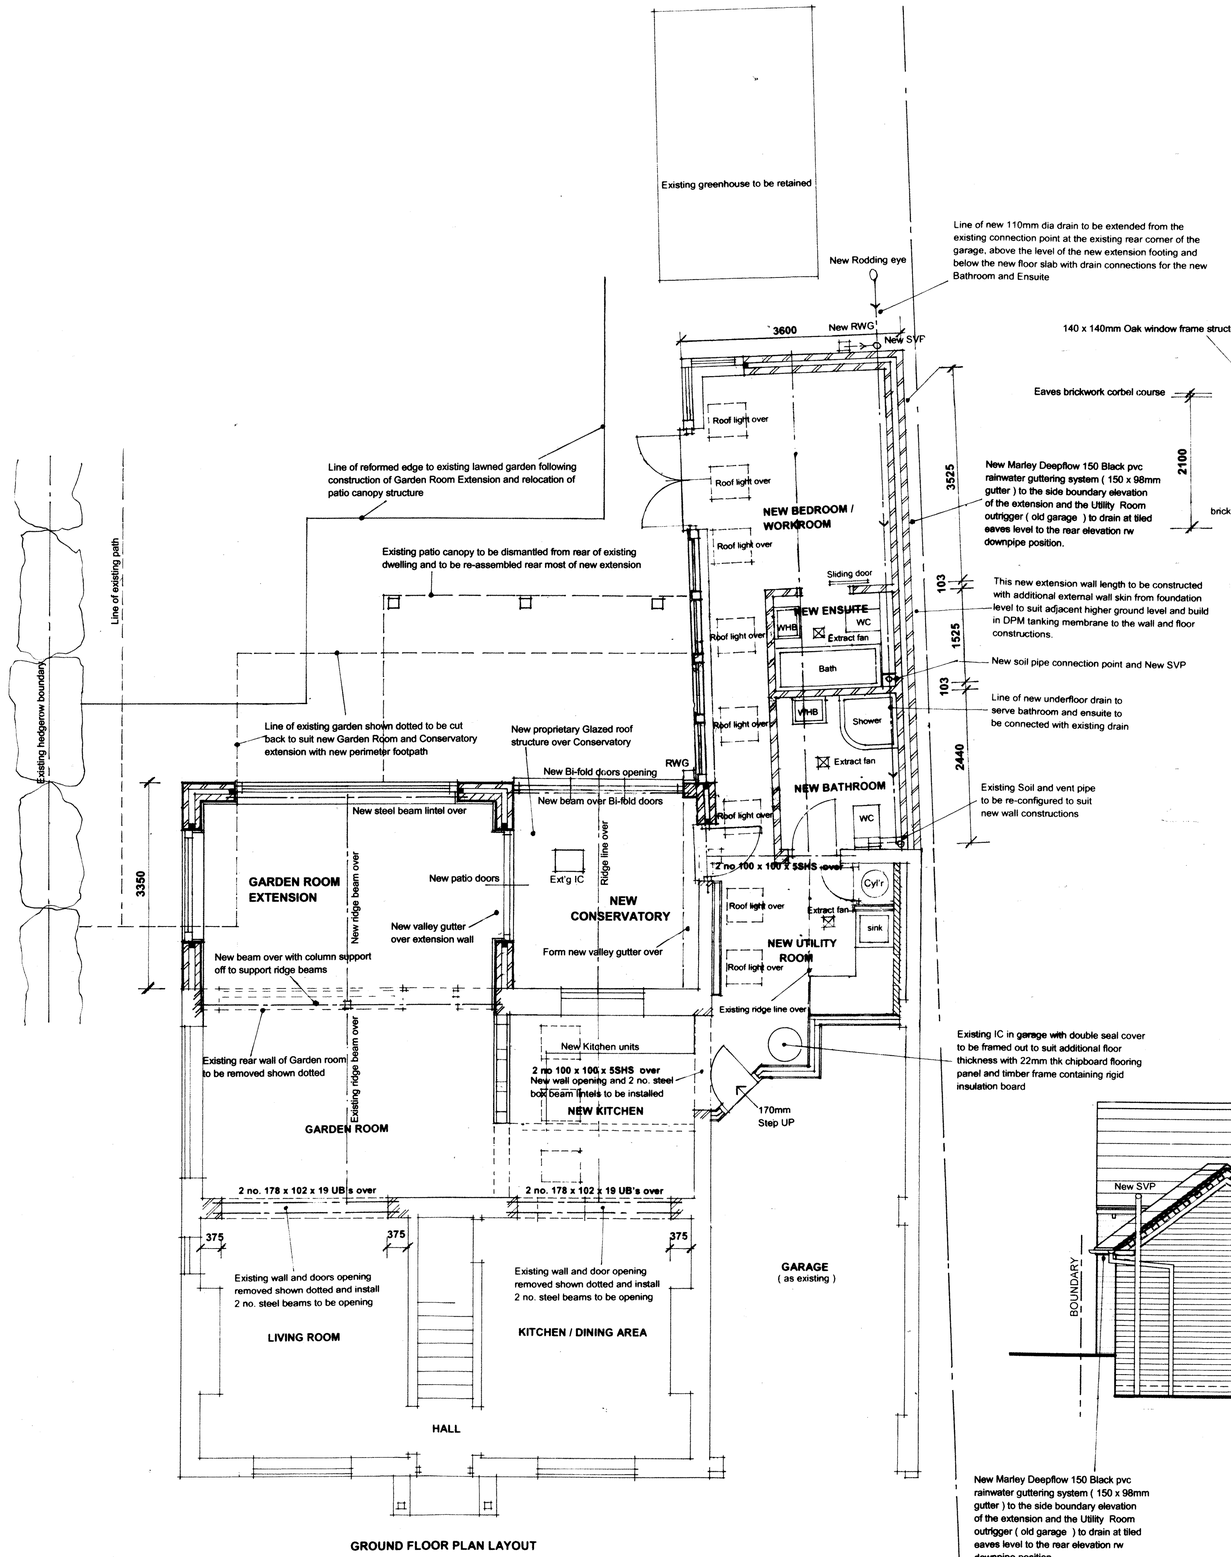

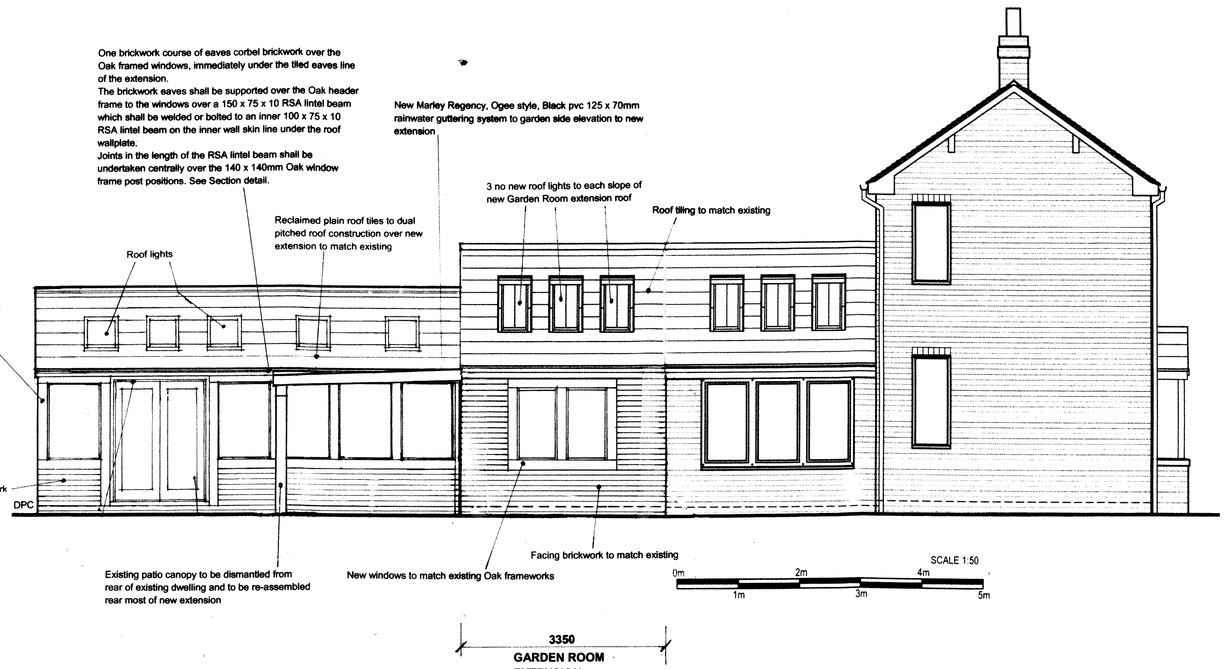

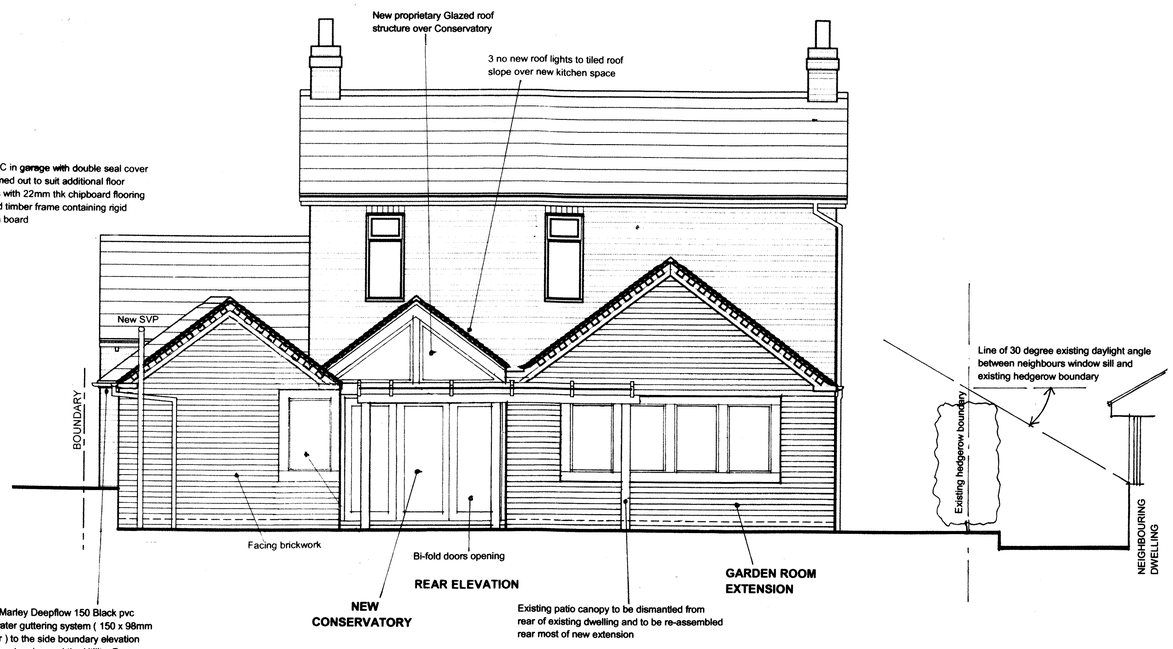

Rev.	Description	By	Date

This drawing is copyright and should not be reproduced without permission.

All Dimensions to be checked on site before work is Commenced.

HARRISON WOOD

UNIT 3, STUDIO 2
SILVERDALE ENTERPRISE CENTRE,
SILVERDALE ENTERPRISE PARK,
KENTS LANE, SILVERDALE
NEWCASTLE UNDER LYME,
STAFFORDSHIRE ST5 6SR.

- **Architecture**
- **Structural Design Services**
- **Building, Construction and Property Consultants**
- **Surveying and Project Co-Ordination**
- **Building Litigation and Expert Witness Services**

Office Tele No. 01782 – 711144
Mobile Tele No. 07970 - 308358

Email : harrisonwood.consult@gmail.com

Client	**DR. T. AND MRS L. CHESWORTH**
Project	**PROPOSED SINGLE STOREY REAR EXTENSION TO FORM NEW GARDEN ROOM EXTENSION, NEW CONSERVATORY AND PATIO AT 10 GREEN LANE, BLYTHE BRIDGE, STOKE-ON-TRENT, ST11 9LZ**
Scales	**1 : 50**
Drawing Size	**A1**
Date	**FEBRUARY 2020**
Drawn By	**MAL**
Title	**SCHEME DESIGN DRAWING**
Drawing No.	**HWA 1599 / 006**
Revision	