




Front Elevation (West).

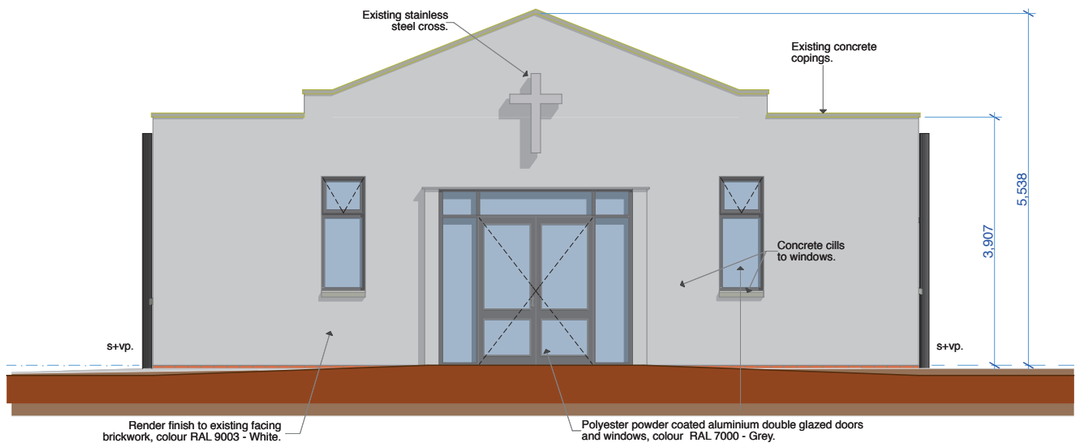

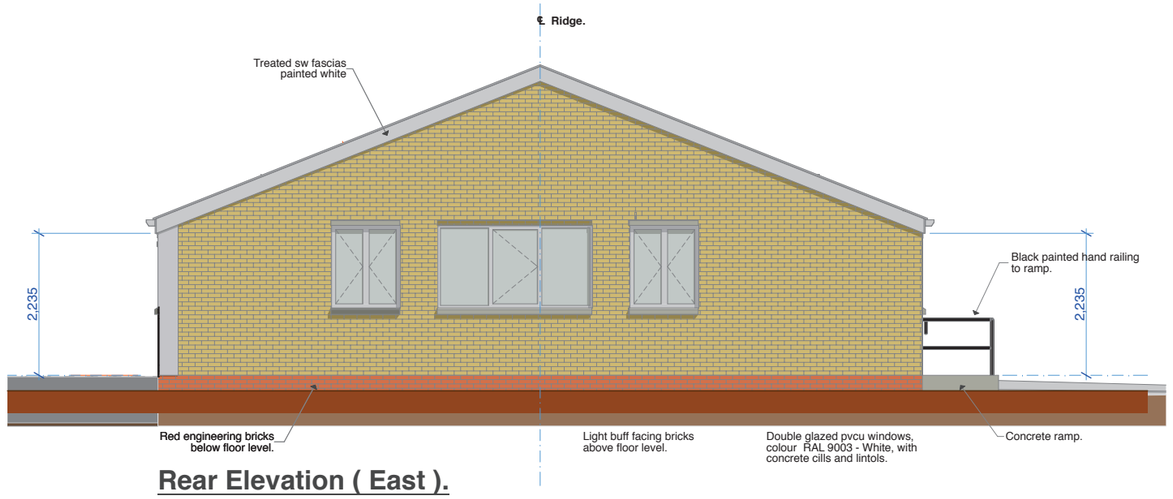


Rear Elevation (East).

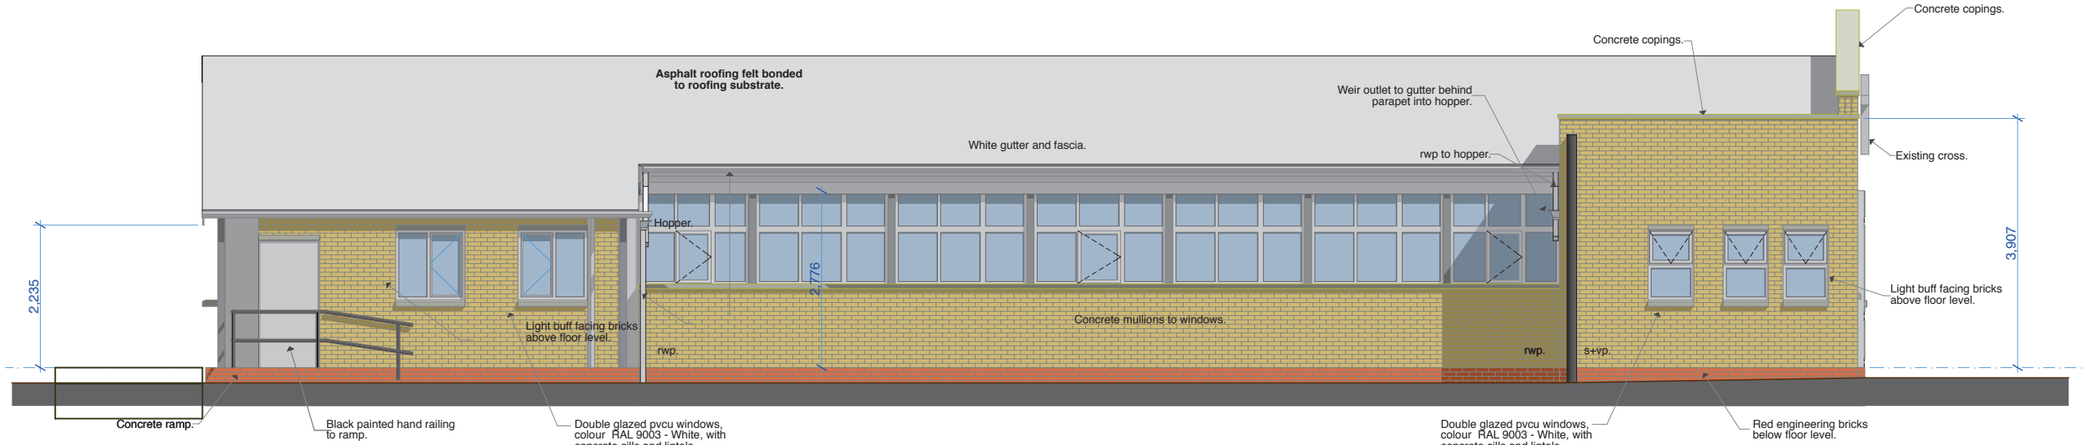

Side Elevation (North).



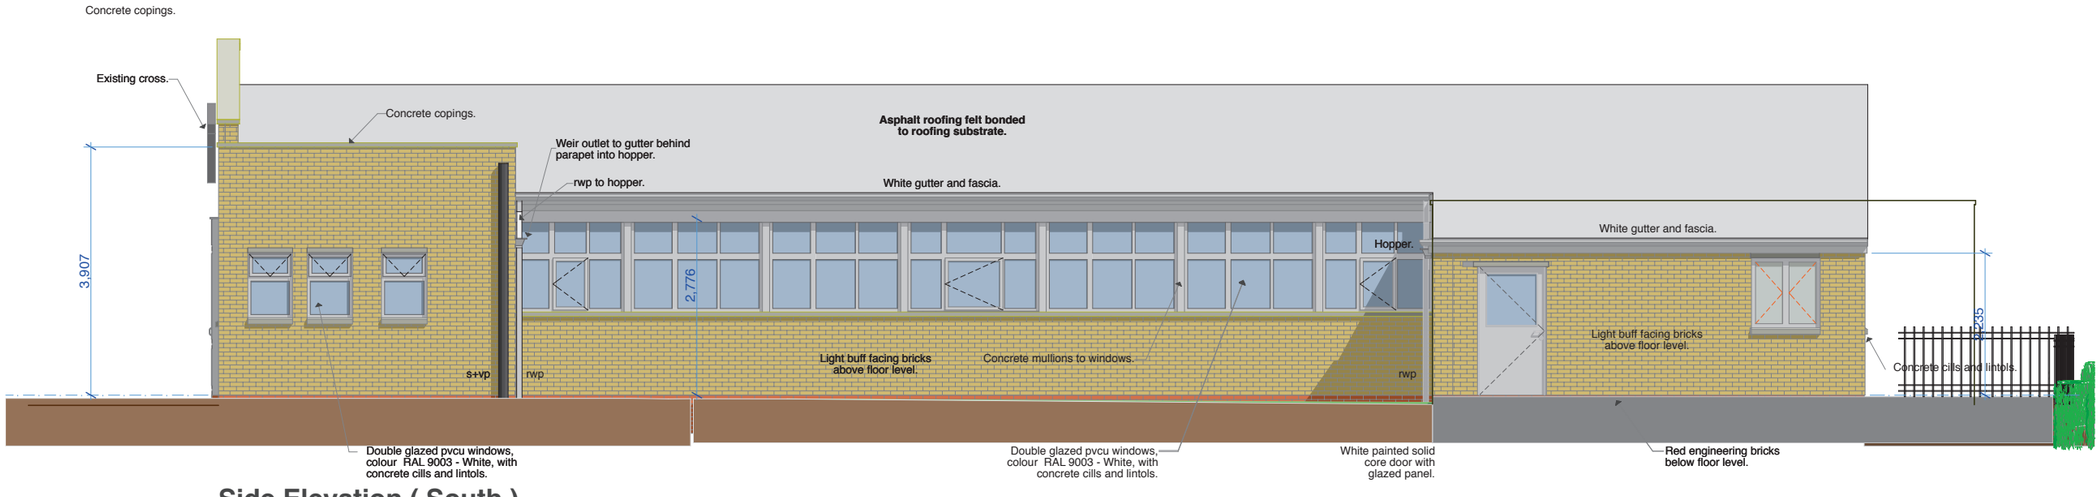

Side Elevation (South).



concept design

Revision

CaDrchitecture
Albion Chambers Albion Wharf 19 Albion Street Manchester M1 5LN
T: 0161 236 8014 F: 0161 234 6511 E: cad@cadrchitecture.com

Client
Bethel Christian Centre

Contract
Proposed New Work to Bethel Christian Centre.
Bemersley Road.
Stoke-on-Trent

Drawing
Existing Elevations.

Drawing no.	1908 / 04.	Revision	.
Scale	1:50, 1:49.81	Date	
Drawn By	GG.	Checked By	

This drawing is the copyright of the Architect and may not be reproduced without licence. DO NOT scale from this drawing.