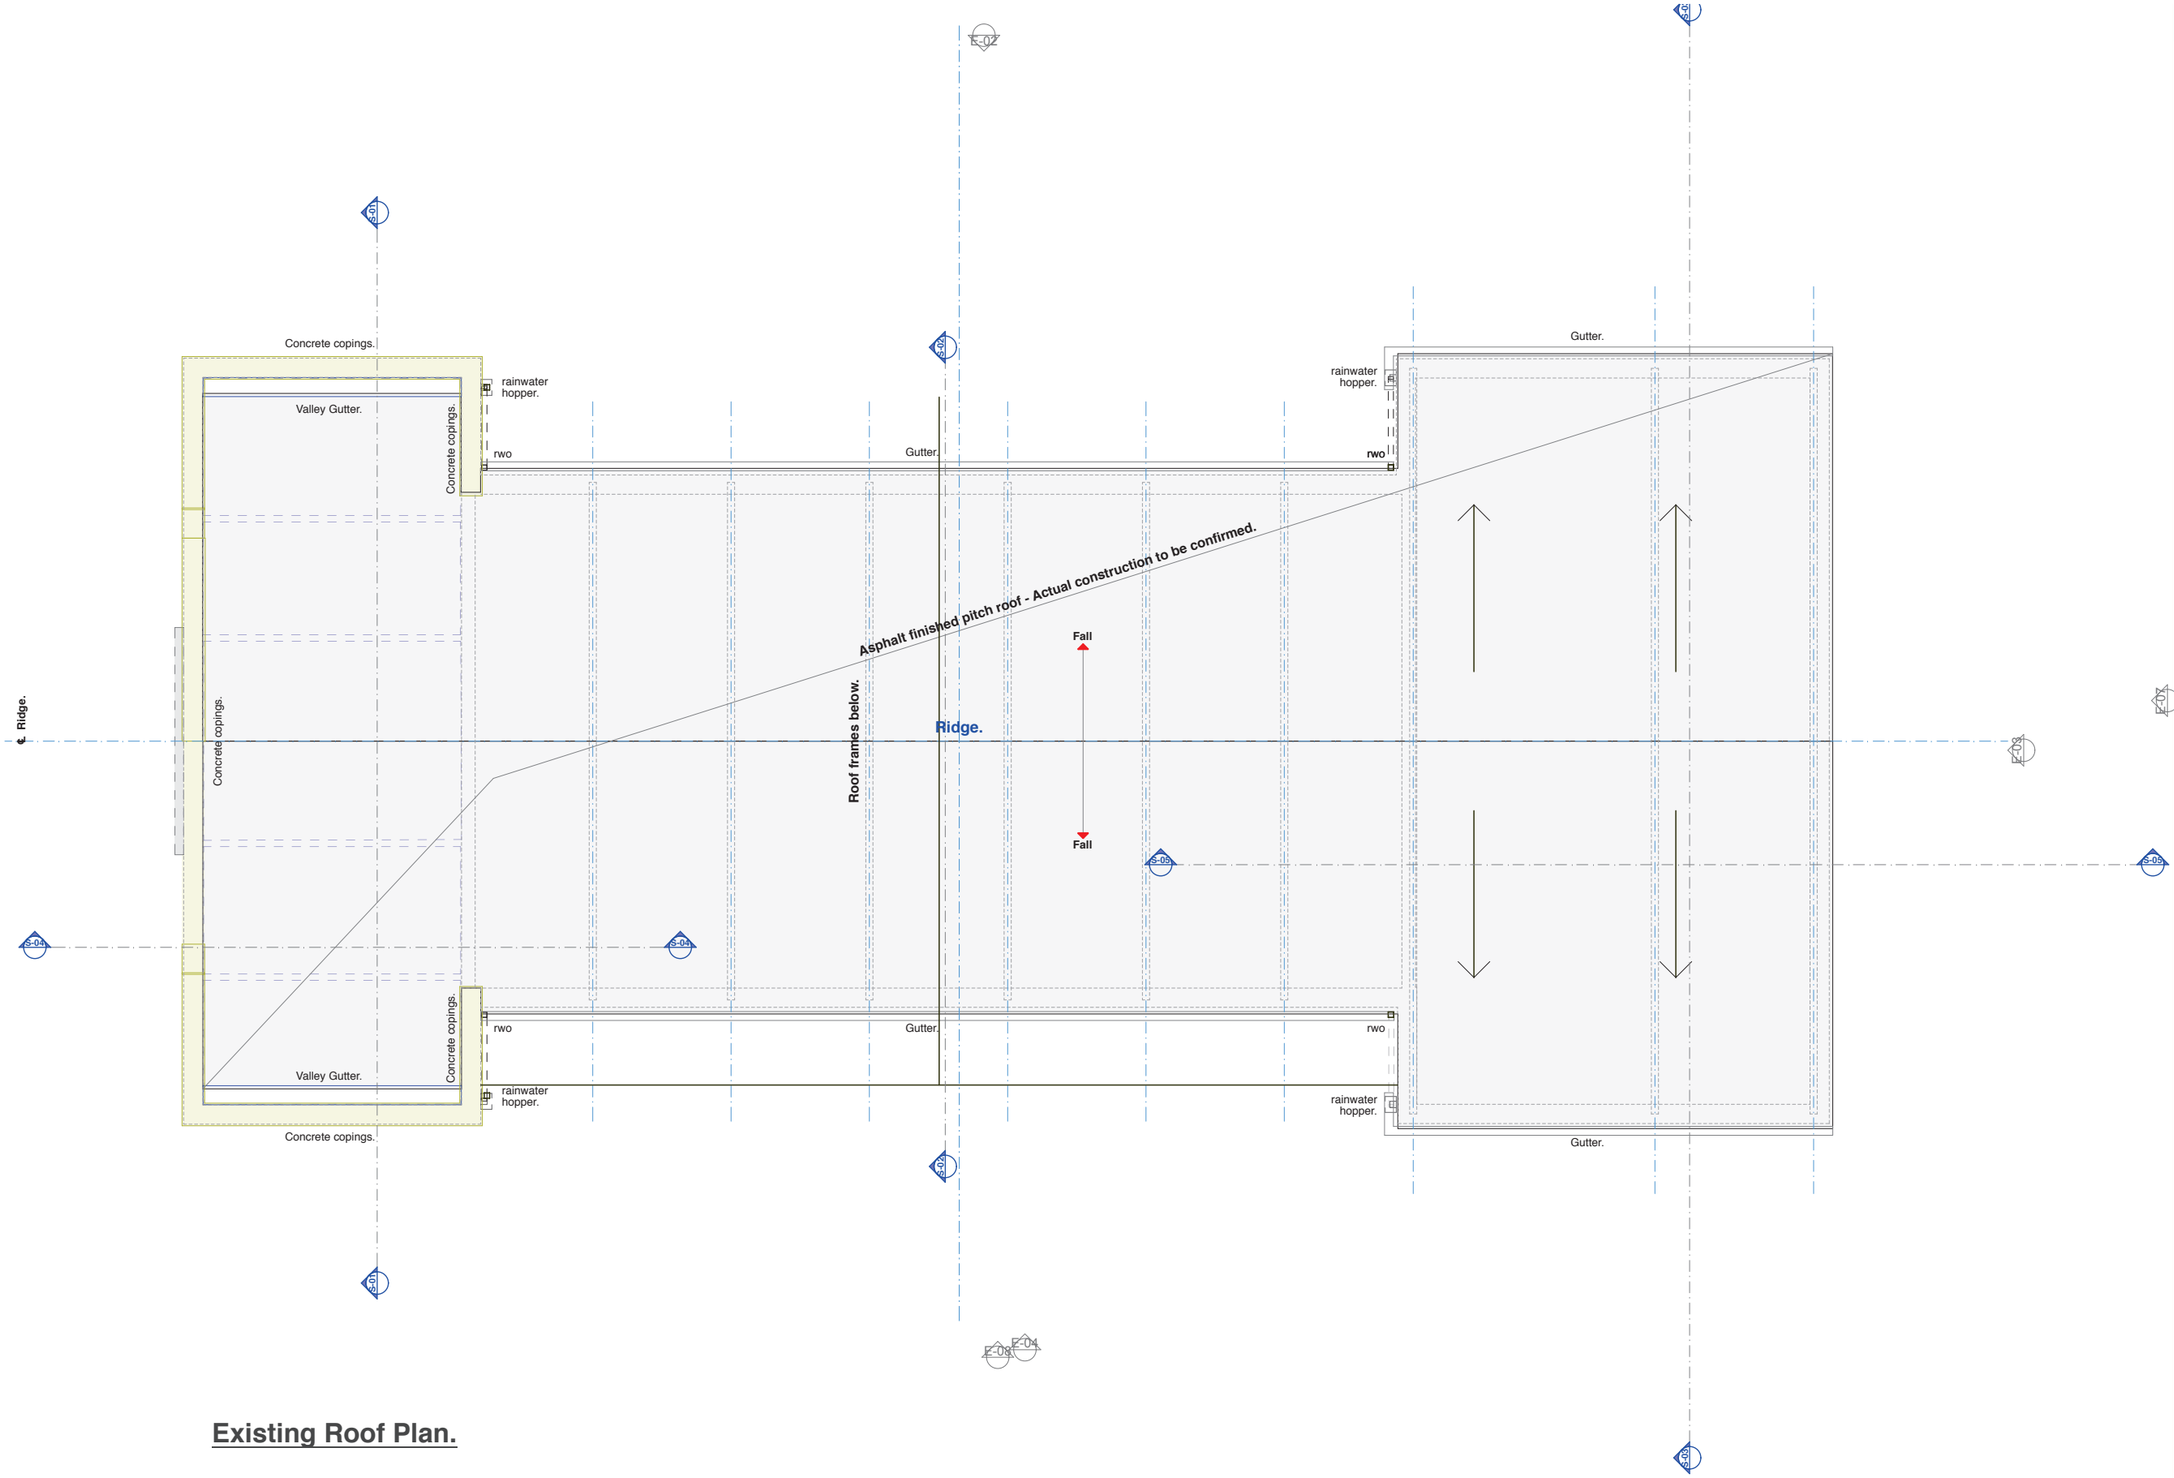


Existing Roof Plan.

0 1 2 3 4 5

concept design

Revision

Albion Chambers Albion Wharf 19 Albion Street Manchester M1 5LN
T: 0161 236 8014 F: 0161 234 6511 E: cad@cadrchitecture.com

CaDrchitecture

Client
Bethel Christian Centre

Contract
Proposed New Work to Bethel Christian Centre. Bemersley Road. Stoke-on-Trent

Drawing
Existing Roof Plan.

Drawing no.	1908 / 03.	Revision	.
Scale	1:50 @A1	Date	
Drawn By	Mac. GG.	Checked By	

This drawing is the copyright of the Architect and may not be reproduced without licence. DO NOT scale from this drawing.