




Section S-01 - S-01.

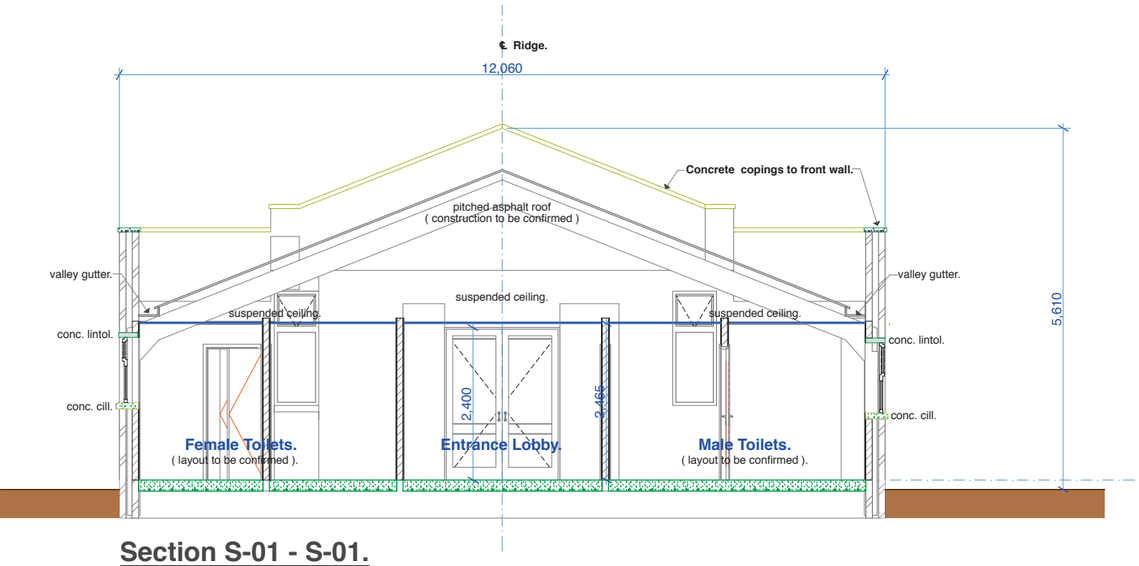

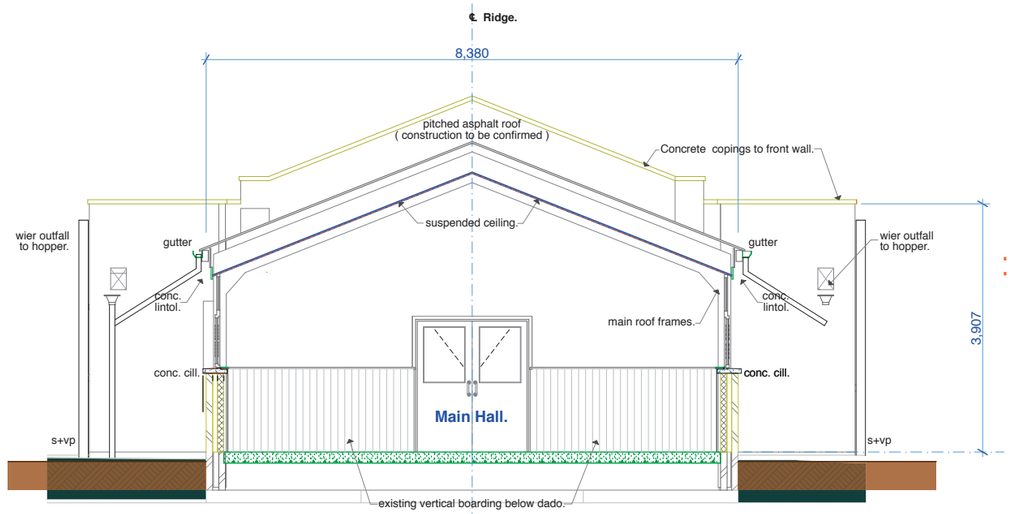

Section S-02 - S-02.



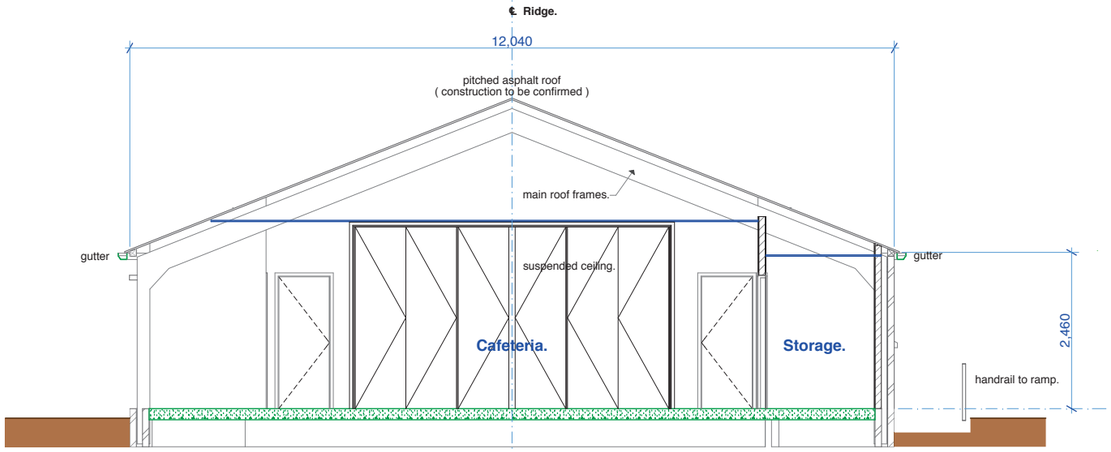


Section S-03 - S-03.



Section S-04 - S-04.



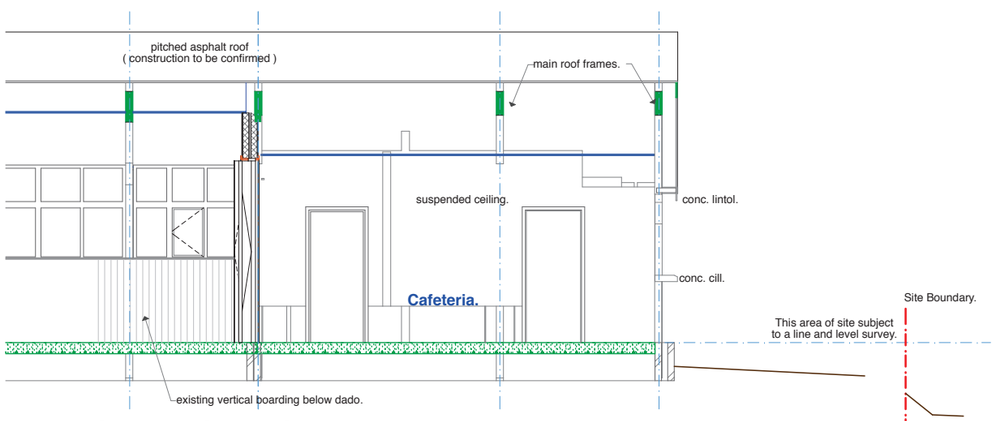

Section S-05 - S-05.



concept design

Revision

Albion Chambers Albion Wharf
T: 0161 236 8014 F: 0161 234 6511
19 Albion Street Manchester M1 5LN
E: cad@cadrchitecture.com

Client
Bethel Christian Centre

Contract
Proposed New Work to
Bethel Christian Centre.
Bemersley Road.
Stoke-on-Trent

Drawing
Sections as Existing.

Drawing no. 1908 / 05. Revision .
Scale 1:50 @A1 Date
Drawn By Mac. GG. Checked By

This drawing is the copyright of the Architect and may not be reproduced without licence. DO NOT scale from this drawing.