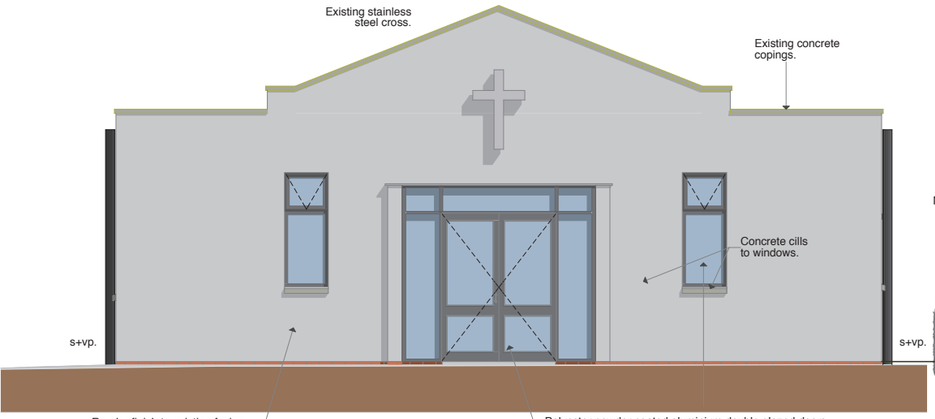

Proposed Front Elevation (West) (as Existing)



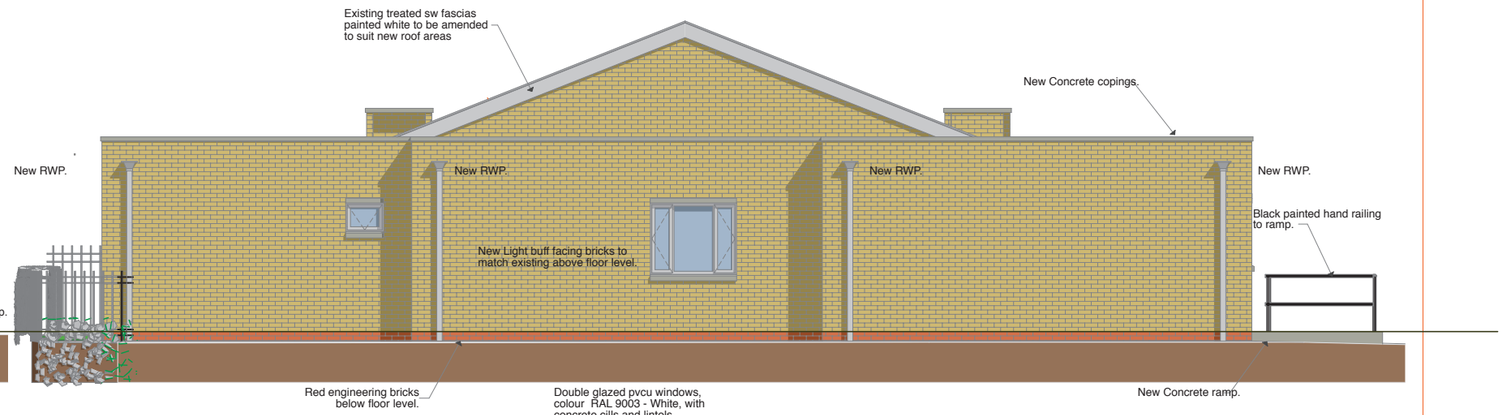

Proposed Rear Elevation (East).



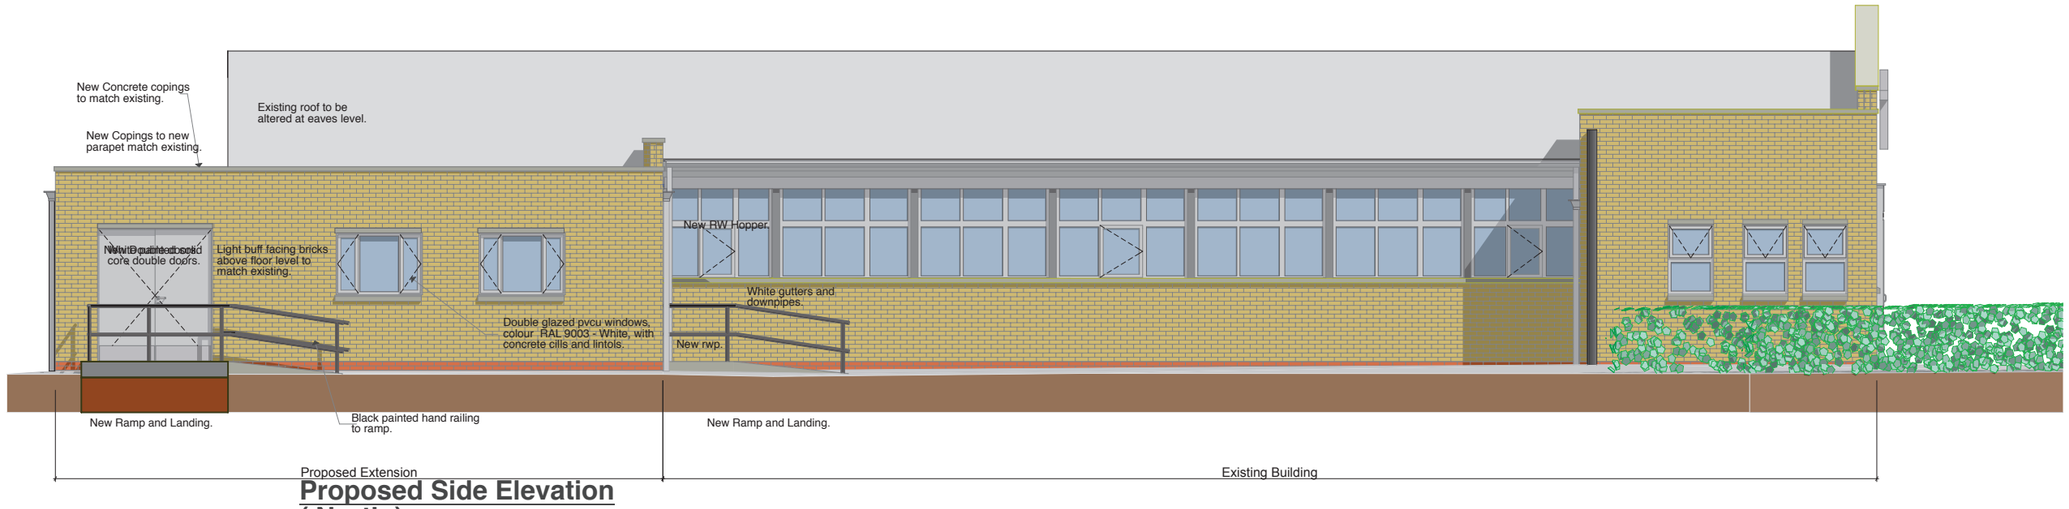

Proposed Side Elevation (North).



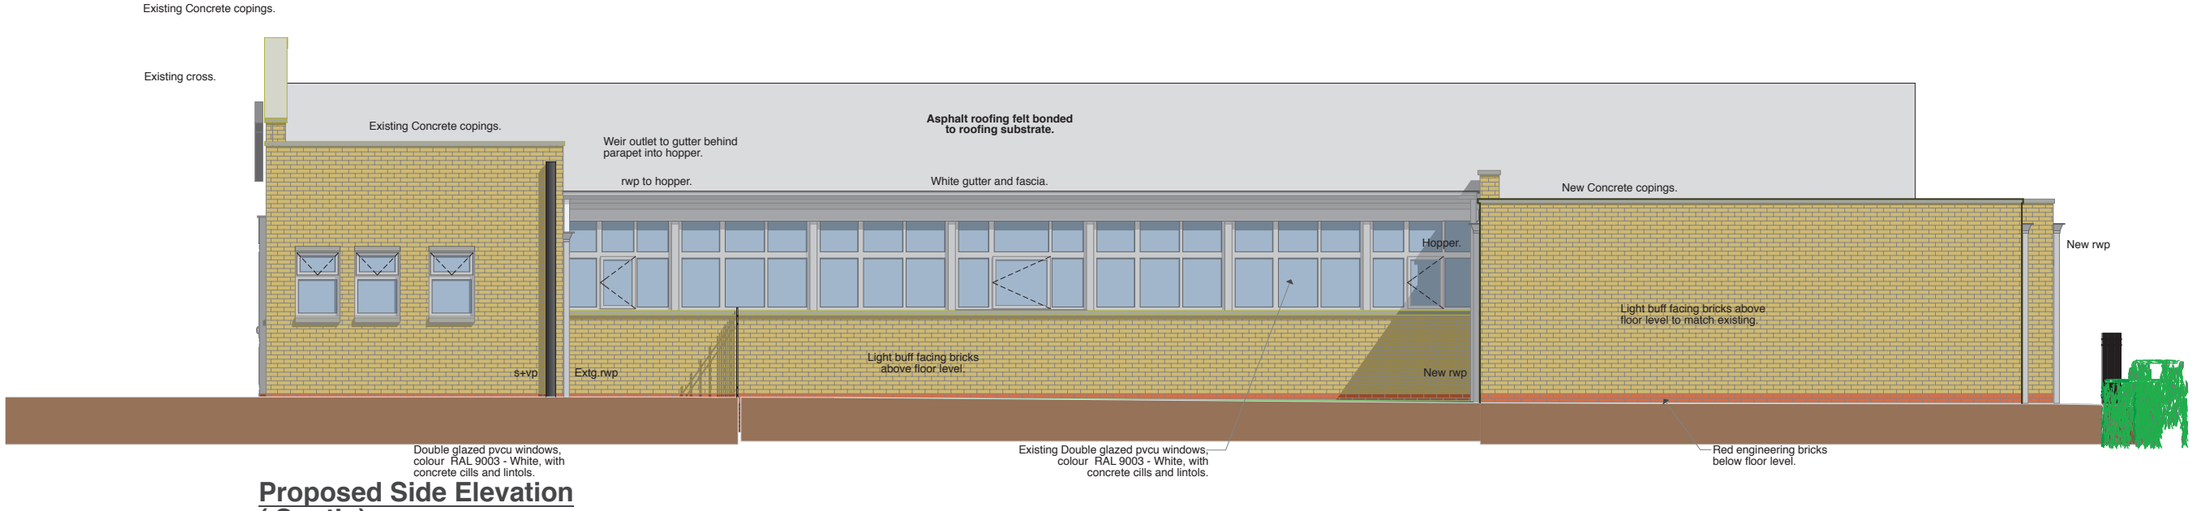

Proposed Side Elevation (South).



concept design

Revision

Albion Chambers Albion Wharf 19 Albion Street Manchester M1 5LN
T: 0161 236 8014 F: 0161 234 6511 E: cad@cadrchitecture.com

Client
Bethel Christian Centre

Contract
Proposed New Work to Bethel Christian Centre.
Bemersley Road.
Stoke-on-Trent

Drawing
Proposed Elevations

Drawing no. 1908/10 Revision .
Scale 1:50 @A1 Date
Drawn By Mac. GG. Checked By

This drawing is the copyright of the Architect and may not be reproduced without licence. DO NOT scale from this drawing.