Copyright of this drawing is vested in the Architect and it must not be copied or reproduced without consent. Figured dimensions only are to be taken from this drawing. All contractors must visit the site and be responsible for taking and checking all dimensions relative to their work. Hewitt&Carr Architects Ltd are to be advised of any variation between drawings and site conditions.
CLIENTS ARE ADVISED TO CLARIFY DIMENSIONS WITH THE ARCHITECT PRIOR TO SETTING OUT AND NOT TO SCALE FROM THE DRAWING

Rev.	Drawn	Comments	Date

1:200

4m 0 4m 8m 12m 16m 20m

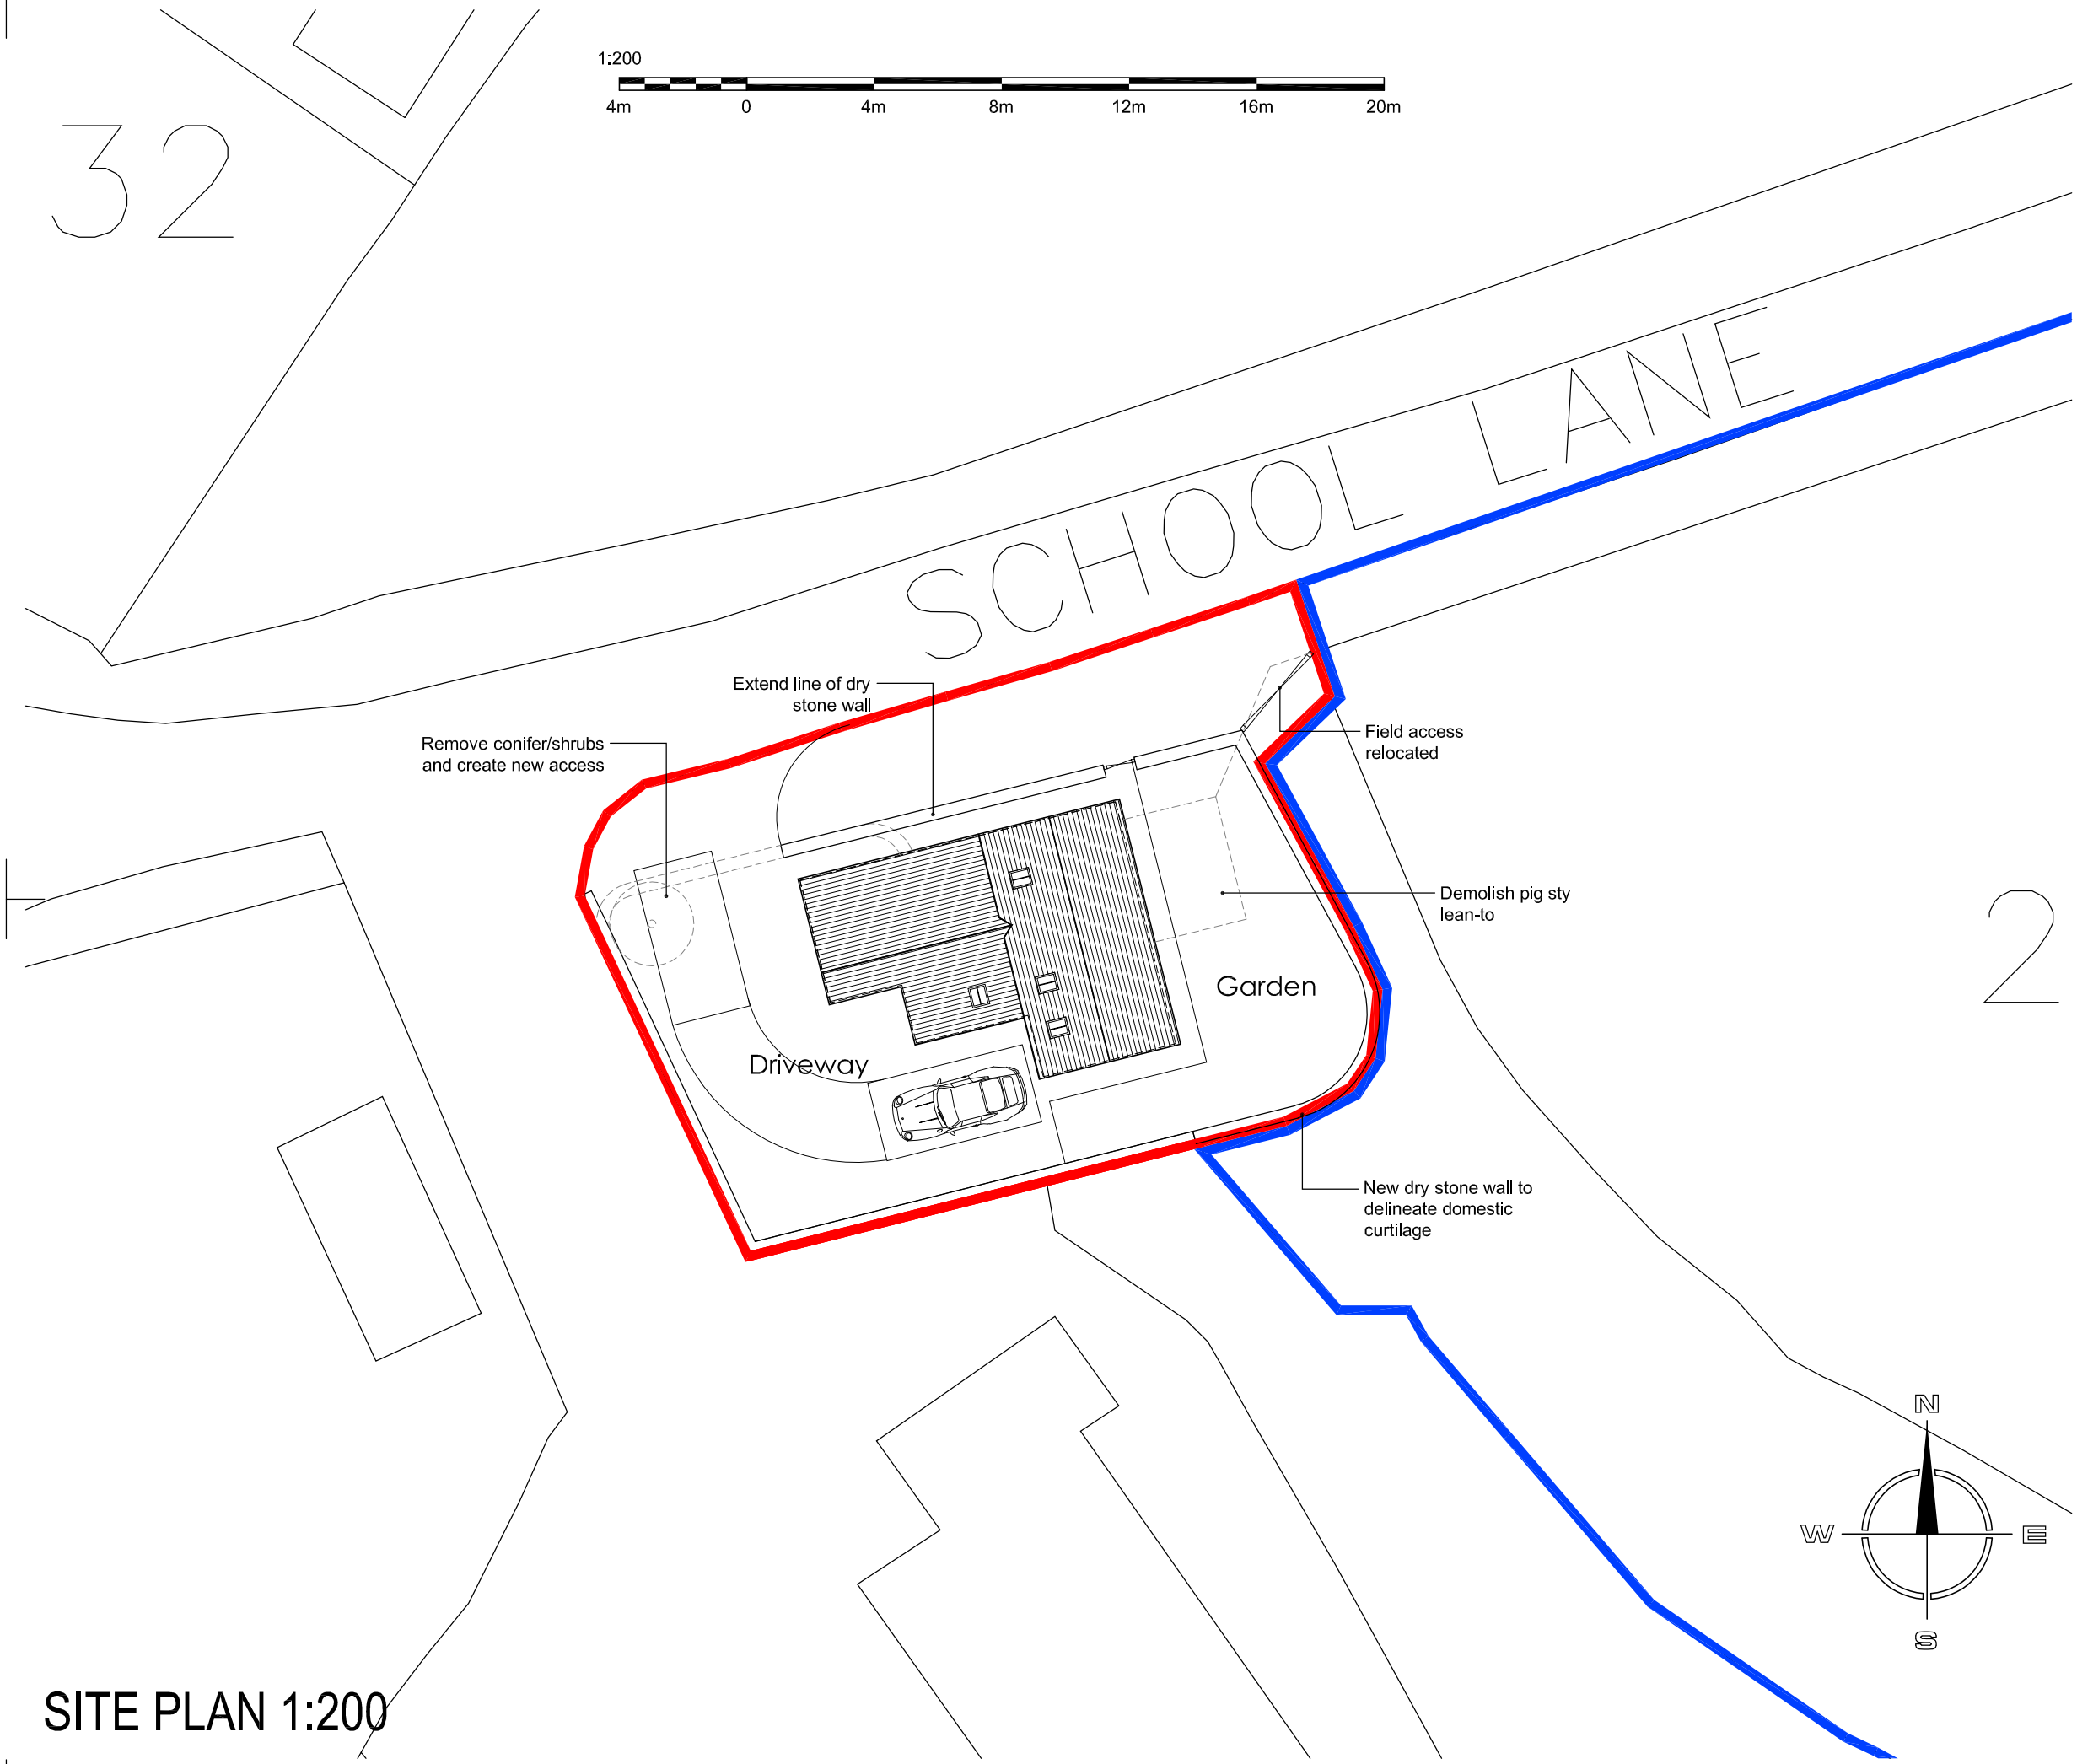

SITE PLAN 1:200

2

Hewitt&Carr Architects
A: 2-4 Cross Street | Cheadle | Staffordshire | ST10 1NP
T: 01538 756888
E: enquiries@hcarchitects.co.uk
W: www.hcarchitects.co.uk

Client
Mr R Rushton

Project
Conversion of barn to form residential unit at School Lane, Bradnop

Title
Site Plan as Proposed

Status
Planning

Date Feb 2020 Drawn KEW

Scale @A3 1:200 Checked

Project No 00803 Drawing No. AL(0)03 Rev

File Ref: C:\