
"Copyright in this drawing remains with the designer. Responsibility is not accepted for errors made by others in scaling from this drawing. All construction information should be taken from figured dimensions only. Check all dimensions on site. In case of any discrepancy, refer query to the designer."

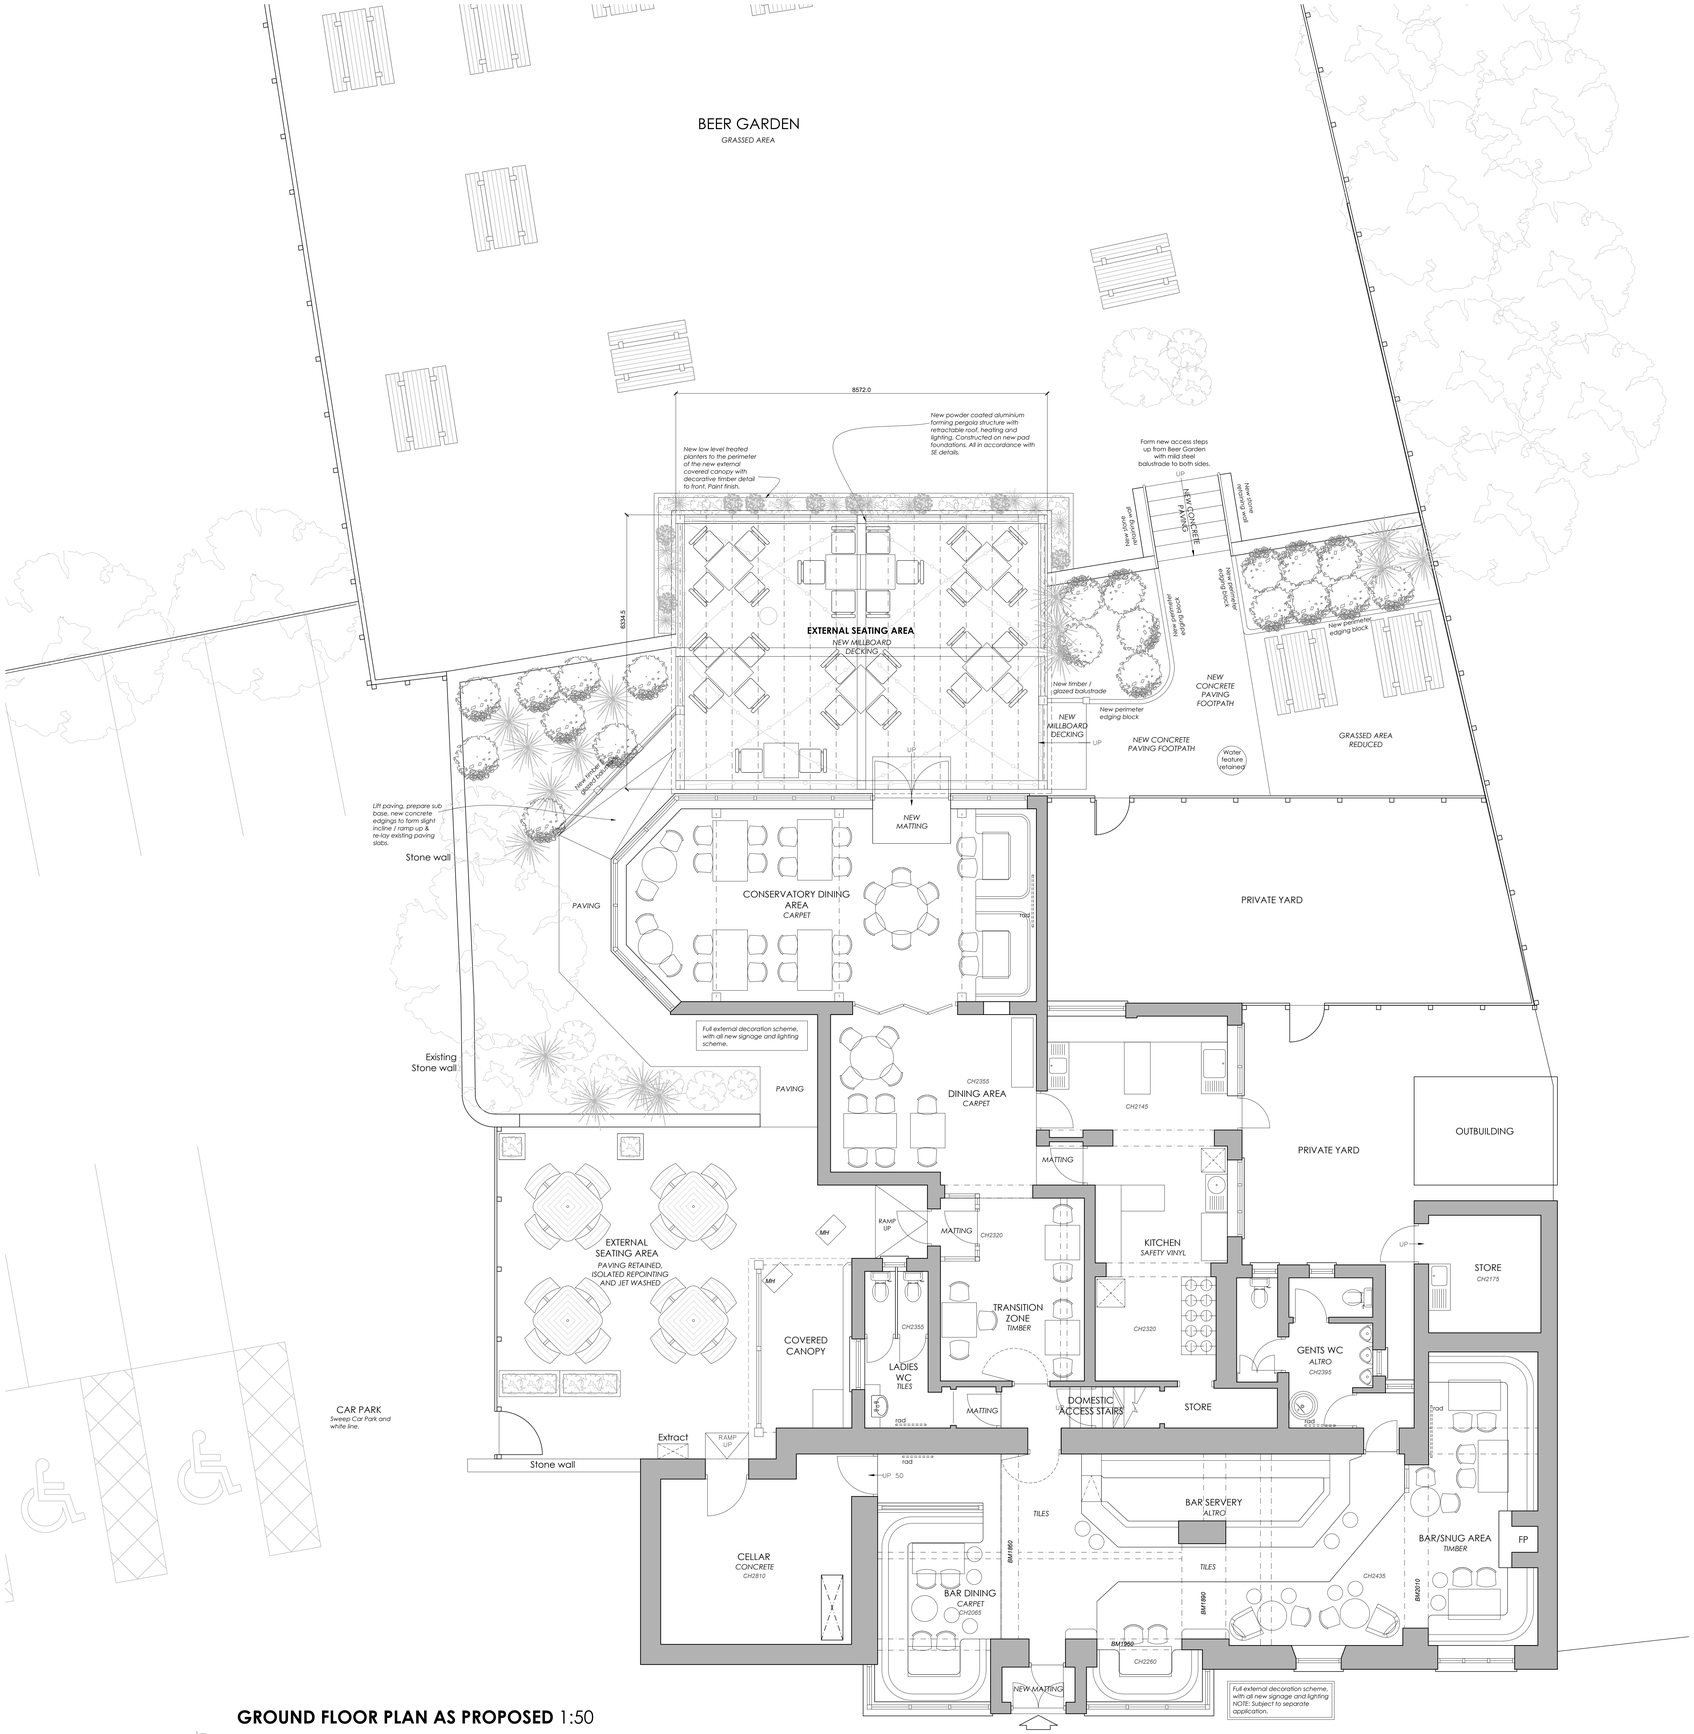

GROUND FLOOR PLAN AS PROPOSED 1:50

0 2m 4m 6m 8m 10m
SCALE



Ordnance Survey (c) Crown Copyright 2020. All rights reserved. Licence number 100022432

SITE LOCATION PLAN AS EXISTING 1:1250



SITE PLAN AS PROPOSED 1:500

0 10m 20m 30m 40m 50m
SCALE

Rev	Description	By	Date

INVENTIVE DESIGN ASSOCIATES
ARCHITECTURE & INTERIOR DESIGN

57 Station Road, Cheadle Hulme
Stockport, Greater Manchester SK8 7AA
Company Reg No: 9251414

0161 428 0310
office@inventiveda.com
www.inventiveda.com
@inventiveda

RED COW
ASH BANK ROAD, WERRINGTON
STOKE-ON-TRENT, ST9 0DT *for Star Pubs & Bars*
PLANS AS PROPOSED

DRAWN	MBG	DATE	12-2-20
SCALE	AS SHOWN @A0	REV.	

DRAWING NO. 1958-301