

Proposed Ground floor plan

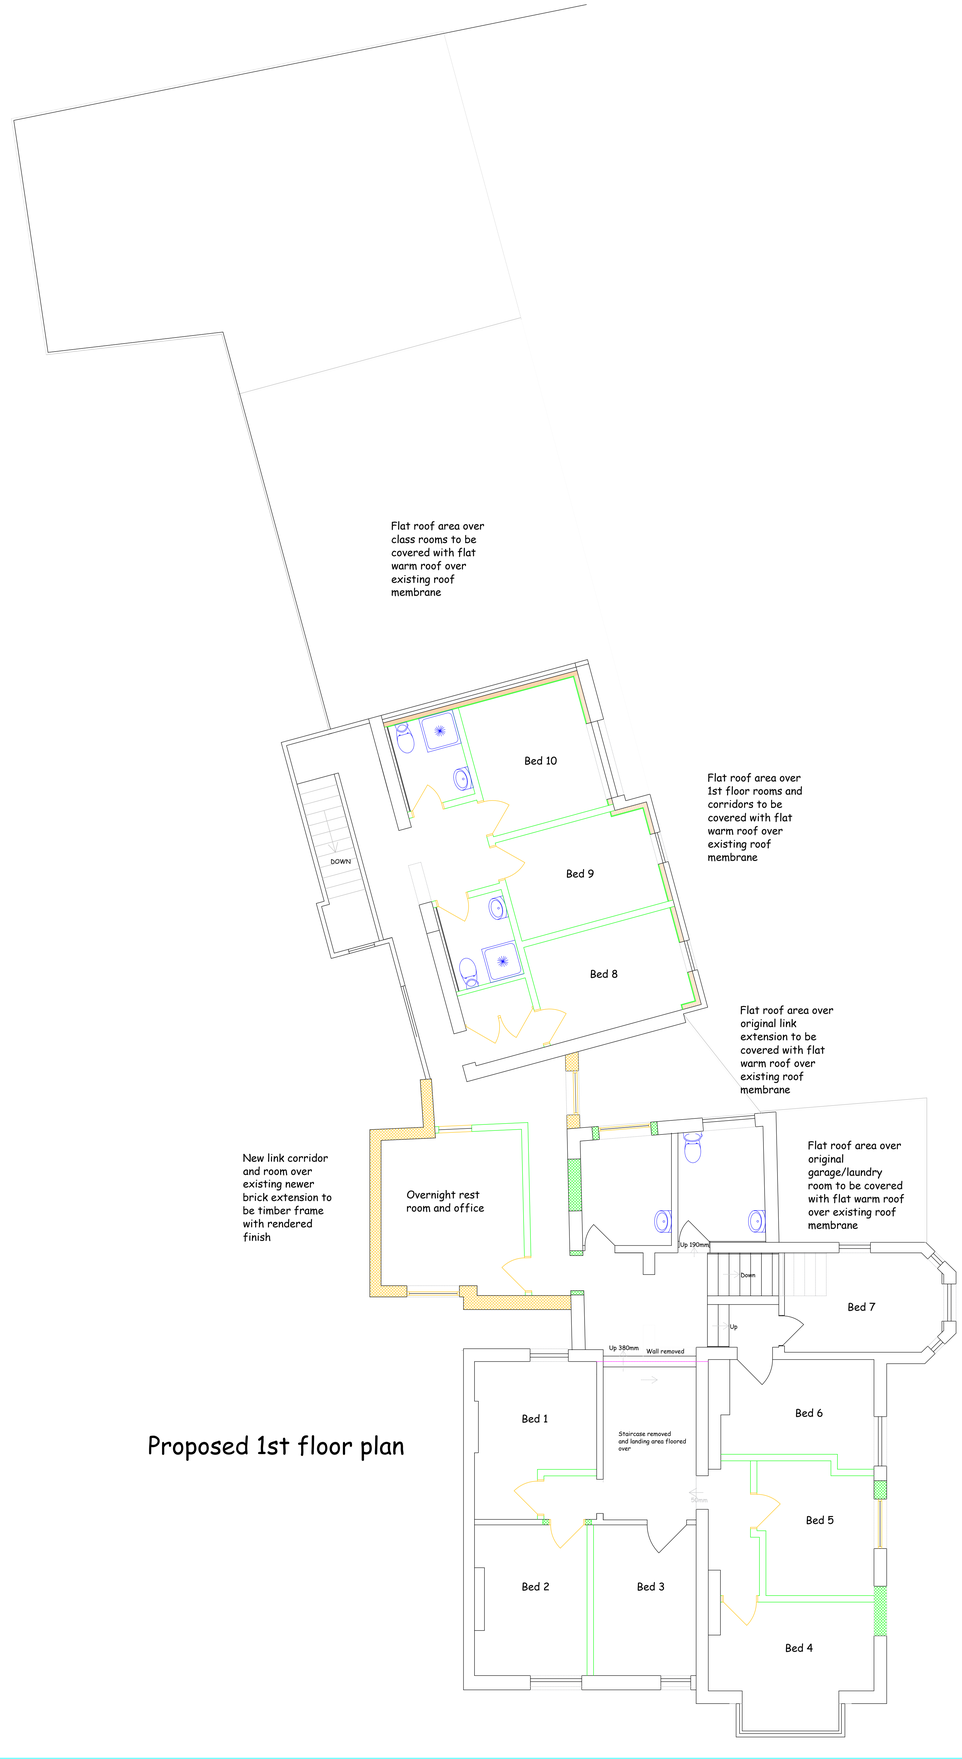

Proposed 1st floor plan

40
30
20
10
5
0

PLOT SIZE A0

Amendment D	
Amendment C	
Amendment B	
Amendment A	25/11/2019
Original issue	19/11/2019

Scale: 1/50 Dimensions in mm

Drawing No. EDM/Mill/Dwg 11/19

Drawn by: E.J.Marchbanks

Project Title.

PROPOSED PLANS
Park View Guest House,
15 Mill Rd
Cheadle, Stoke on Trent ST10 1NG

Client

Halliwell Homes Ltd
UF42 Technology House
Lissadel Street
Salford M6 6AP

This drawing is the property of Marchbanks Architectural design and must not be copied without their consent.
All dimensions to be checked on site prior to proceeding with any work or shop drawings. Any discrepancies or omissions immediately reported to them for amendment prior to proceeding.

Marchbanks
Architectural Design
Tel:- 08007319217 Mobile 07766702996
eric@marchbanksplanning.co.uk