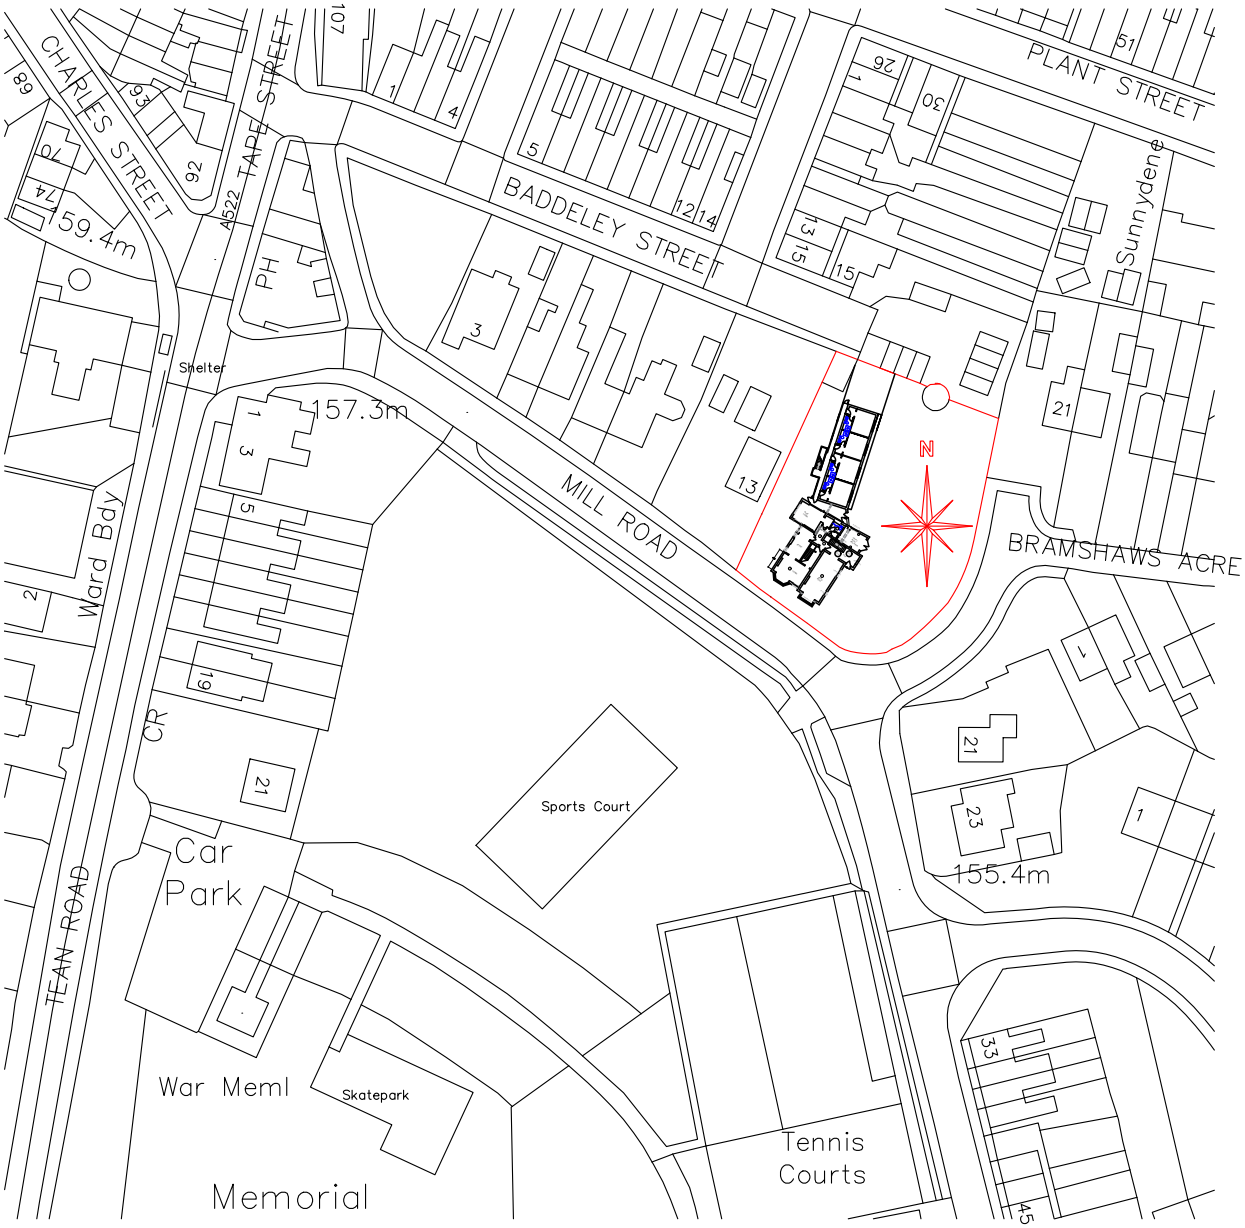



Crown Copyright and database rights 2019. OS 100031961 National Map Centre. Purchased 31/10/2019 1 year licence.

0 5 10 20 30 40 50

Project Title.
LOCATION PLAN
Park View Guest House,
15 Mill Rd
Cheadle, Stoke on Trent ST10 1NG

PLOT SIZE A4

Client. Halliwell Homes Ltd
UF42 Technology House
Lissadel Street
Salford M6 6AP

| | |
|---|---|
| Amended date D | |
| Amended date C | |
| Amended date B | |
| Amended date A | |
| Original issue date | 19/11/2019 |
| Drawn by: | E.J.Marchbanks |
| Scale: 1:1250 | Dimensions in mm |
| Drawing No. | EJM/Hall.Ch01 11/19 |

© COPYRIGHT

This drawing is the property of Marchbanks Architectural design and must not be copied without their consent.
All dimensions to be checked on site prior to proceeding with any tender or works on this project and any discrepancies immediately reported to them for amendment prior to proceeding

Marchbanks Architectural Design
Tel Mobile 07766702996
eric@marchbanksplanning.co.uk