
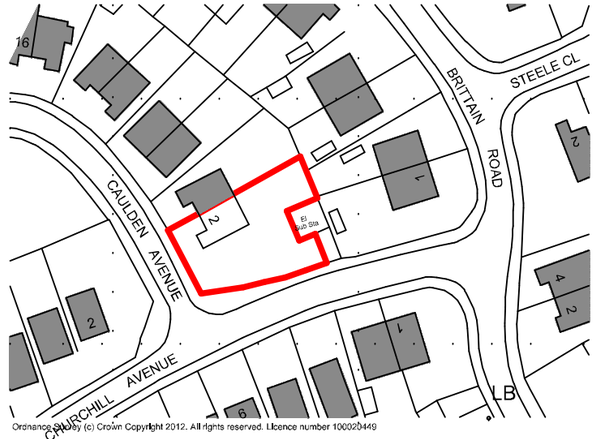


Ordnance Survey (c) Crown Copyright 2012. All rights reserved. Licence number 100020449

Metres
10 20 30 40 50 60 70 80 90 100


Site Location Plan

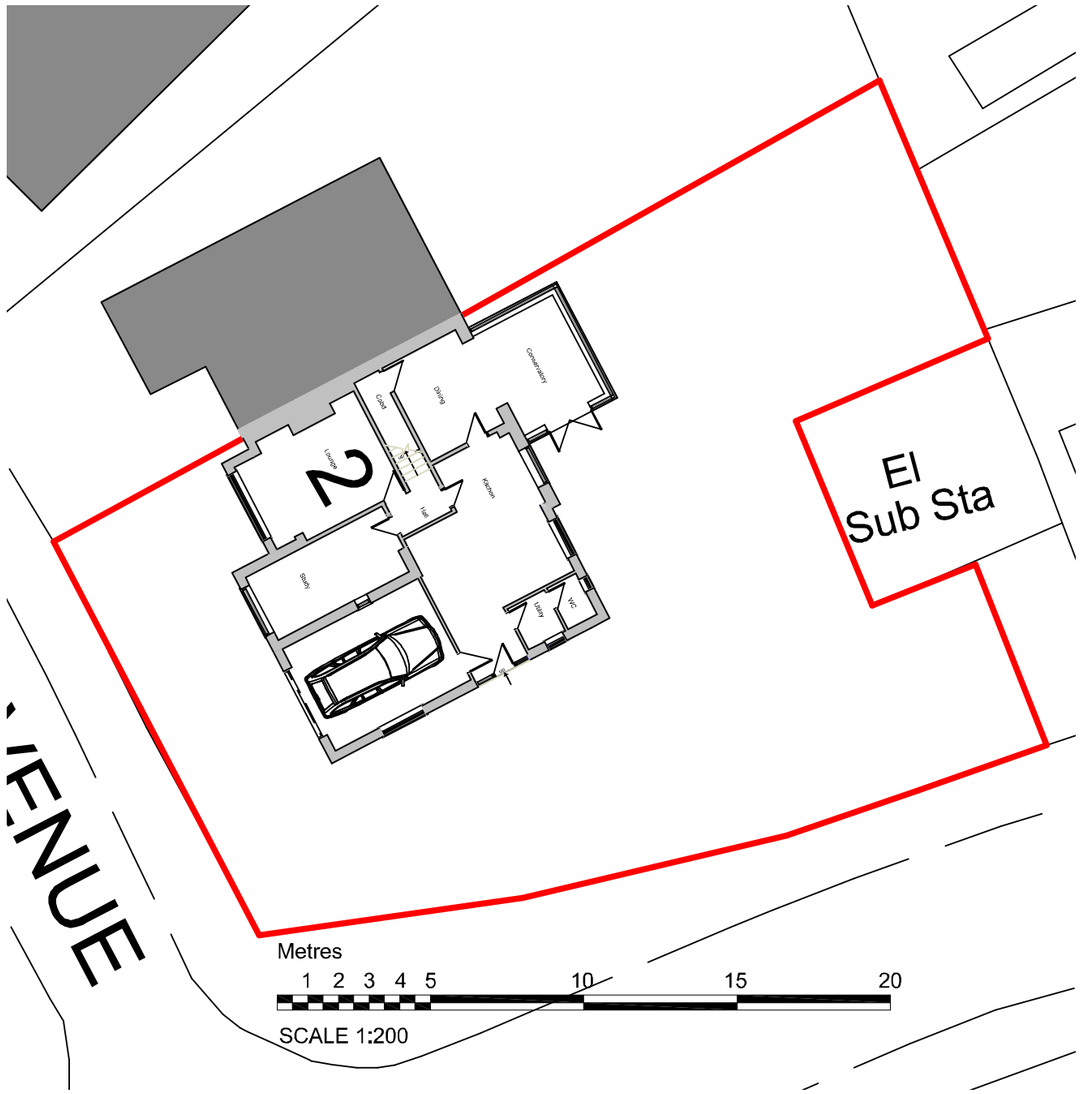

Metres
1 2 3 4 5 10 15 20

SCALE 1:200

Site Plan as Existing

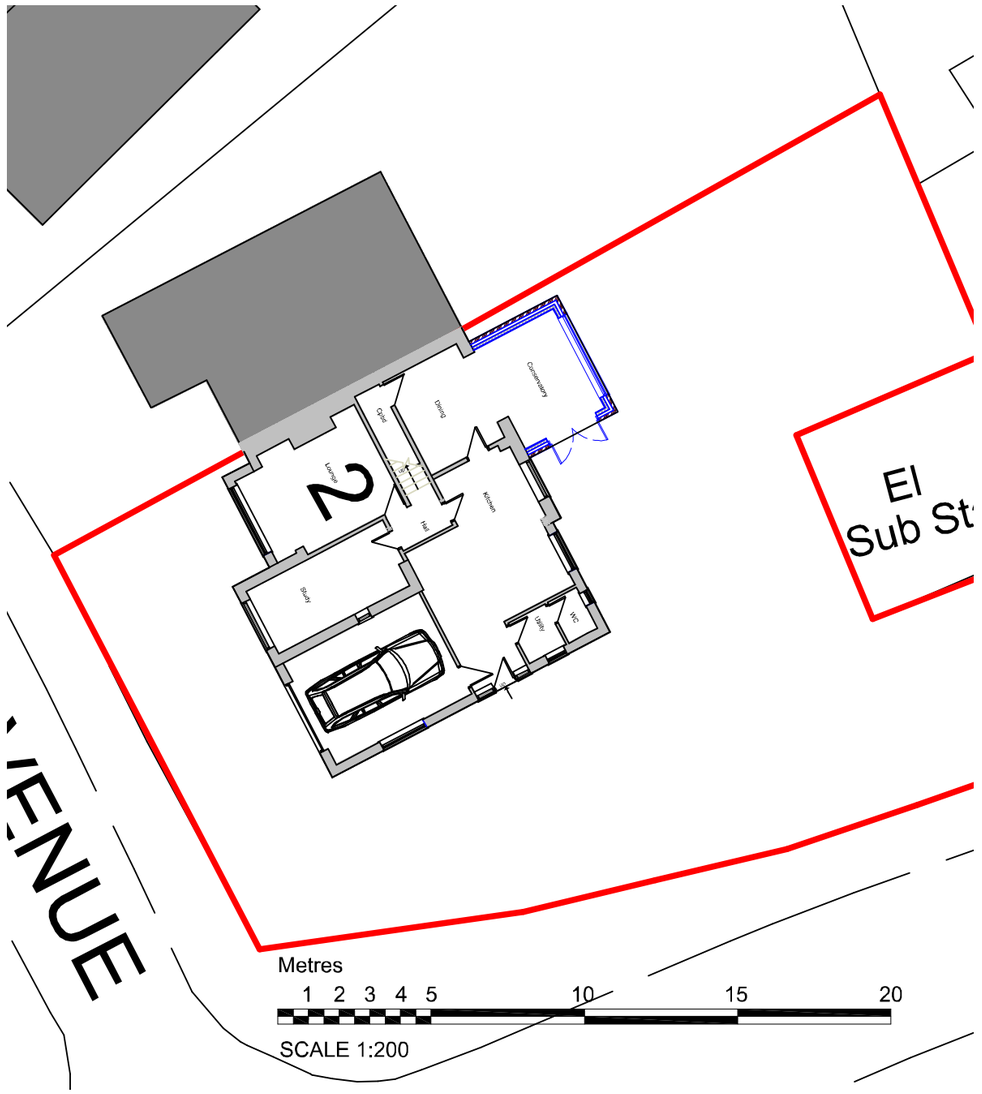

Metres
1 2 3 4 5 10 15 20

SCALE 1:200

Site Plan as Proposed

N

DBD Architectural Consultancy Ltd ©2020

1. Copyright is vested with DBD Architectural Consultancy Ltd.

2. All dimensions to be checked on site before proceeding.

3. Contractor to check/adjust dimensions of new work to suit existing conditions.
Do not assume existing structure or details are plumb, square or level.

4. Contractor must notify the architect of any discrepancies before proceeding.

5. All drawings to be read in conjunction with all other consultants drawings and specs.

Rev	Date	Description

DBD Architectural Consultancy

DBD Architectural Consultancy Ltd
50 Broad Street, Leek,
Staffordshire, ST13 5NS
01538 383118
mail@dbdconsultants.co.uk
www.dbdconsultants.co.uk

Mr K Johnson
2 Cauldon Avenue
Cheddleton

Client

Extension to the Back

Project

Title

Plans as Proposed

Stage: Planning

Size: A3 | Scale:1:1250 & 1:200 | Date: 24.02.2020 | Job No: 2009

Drawing Number: PL 01