

Front Elevation

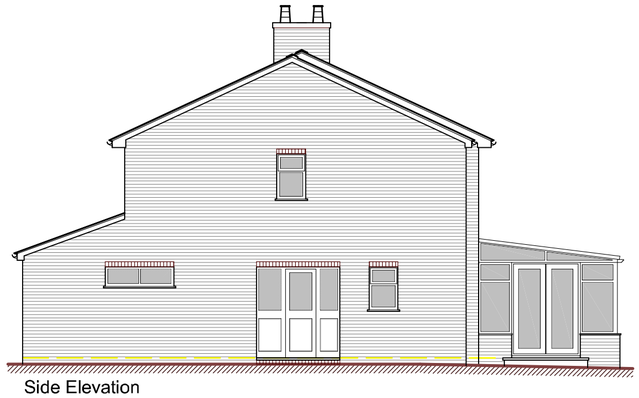

Side Elevation



Rear Elevation

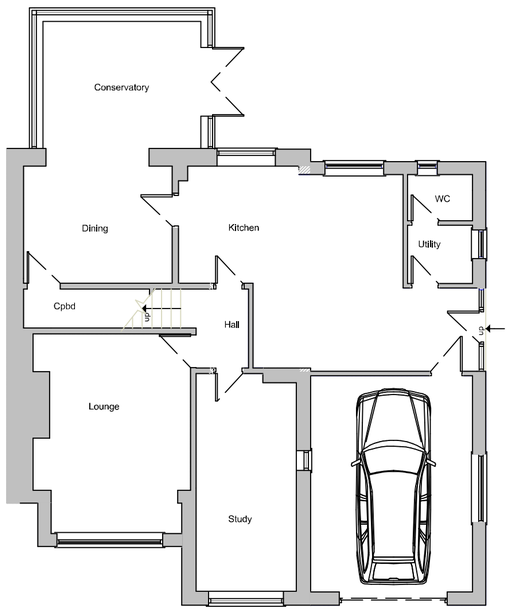

Ground floor plan

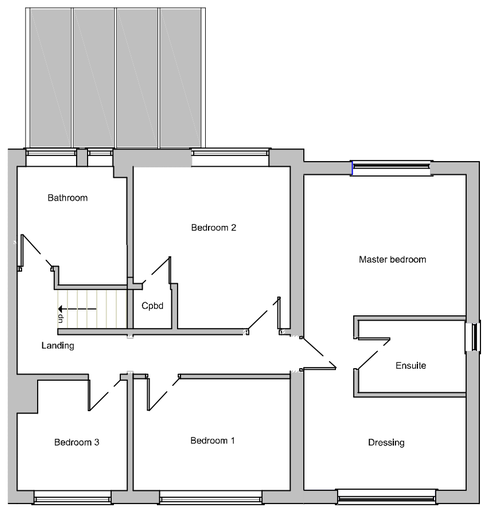

First floor plan

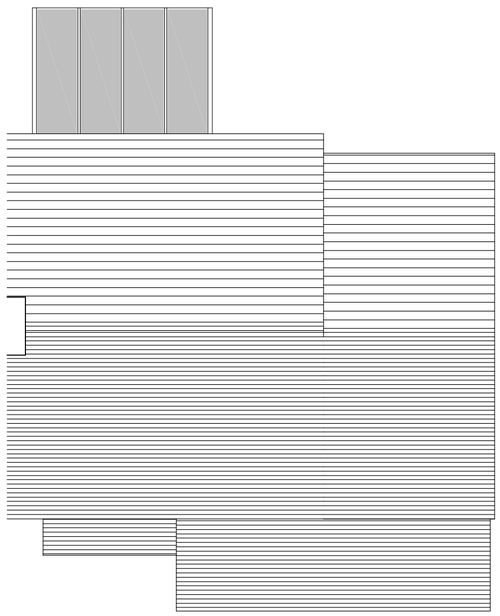

Roof plan

Metres

1 2 3 4 5 10

SCALE 1:100

DBD Architectural Consultancy Ltd ©2020

1. Copyright is vested with DBD Architectural Consultancy Ltd.

2. All dimensions to be checked on site before proceeding.

3. Contractor to check/adjust dimensions of new work to suit existing conditions.
Do not assume existing structure or details are plumb, square or level.

4. Contractor must notify the architect of any discrepancies before proceeding.

5. All drawings to be read in conjunction with all other consultants drawings and specs.

Rev.	Date	Description

DBD Architectural Consultancy

DBD Architectural Consultancy Ltd
50 Broad Street, Leek,
Staffordshire, ST13 5NS
01538 383118
mail@dbdconsultants.co.uk
www.dbdconsultants.co.uk

Mr K Johnson
2 Cauldon Avenue
Cheddleton

Client

Extension to the Back

Project

Title

Plans as Existing

Stage: Planning

Size: A2	Date: 11.02.2020	Job No: 2009
Scale: 1:100		

Drawing Number: PL 02