
Horton Common, Lask Edge Farm, ST13 8QS

Existing and Proposed Site Plan Scale 1:500

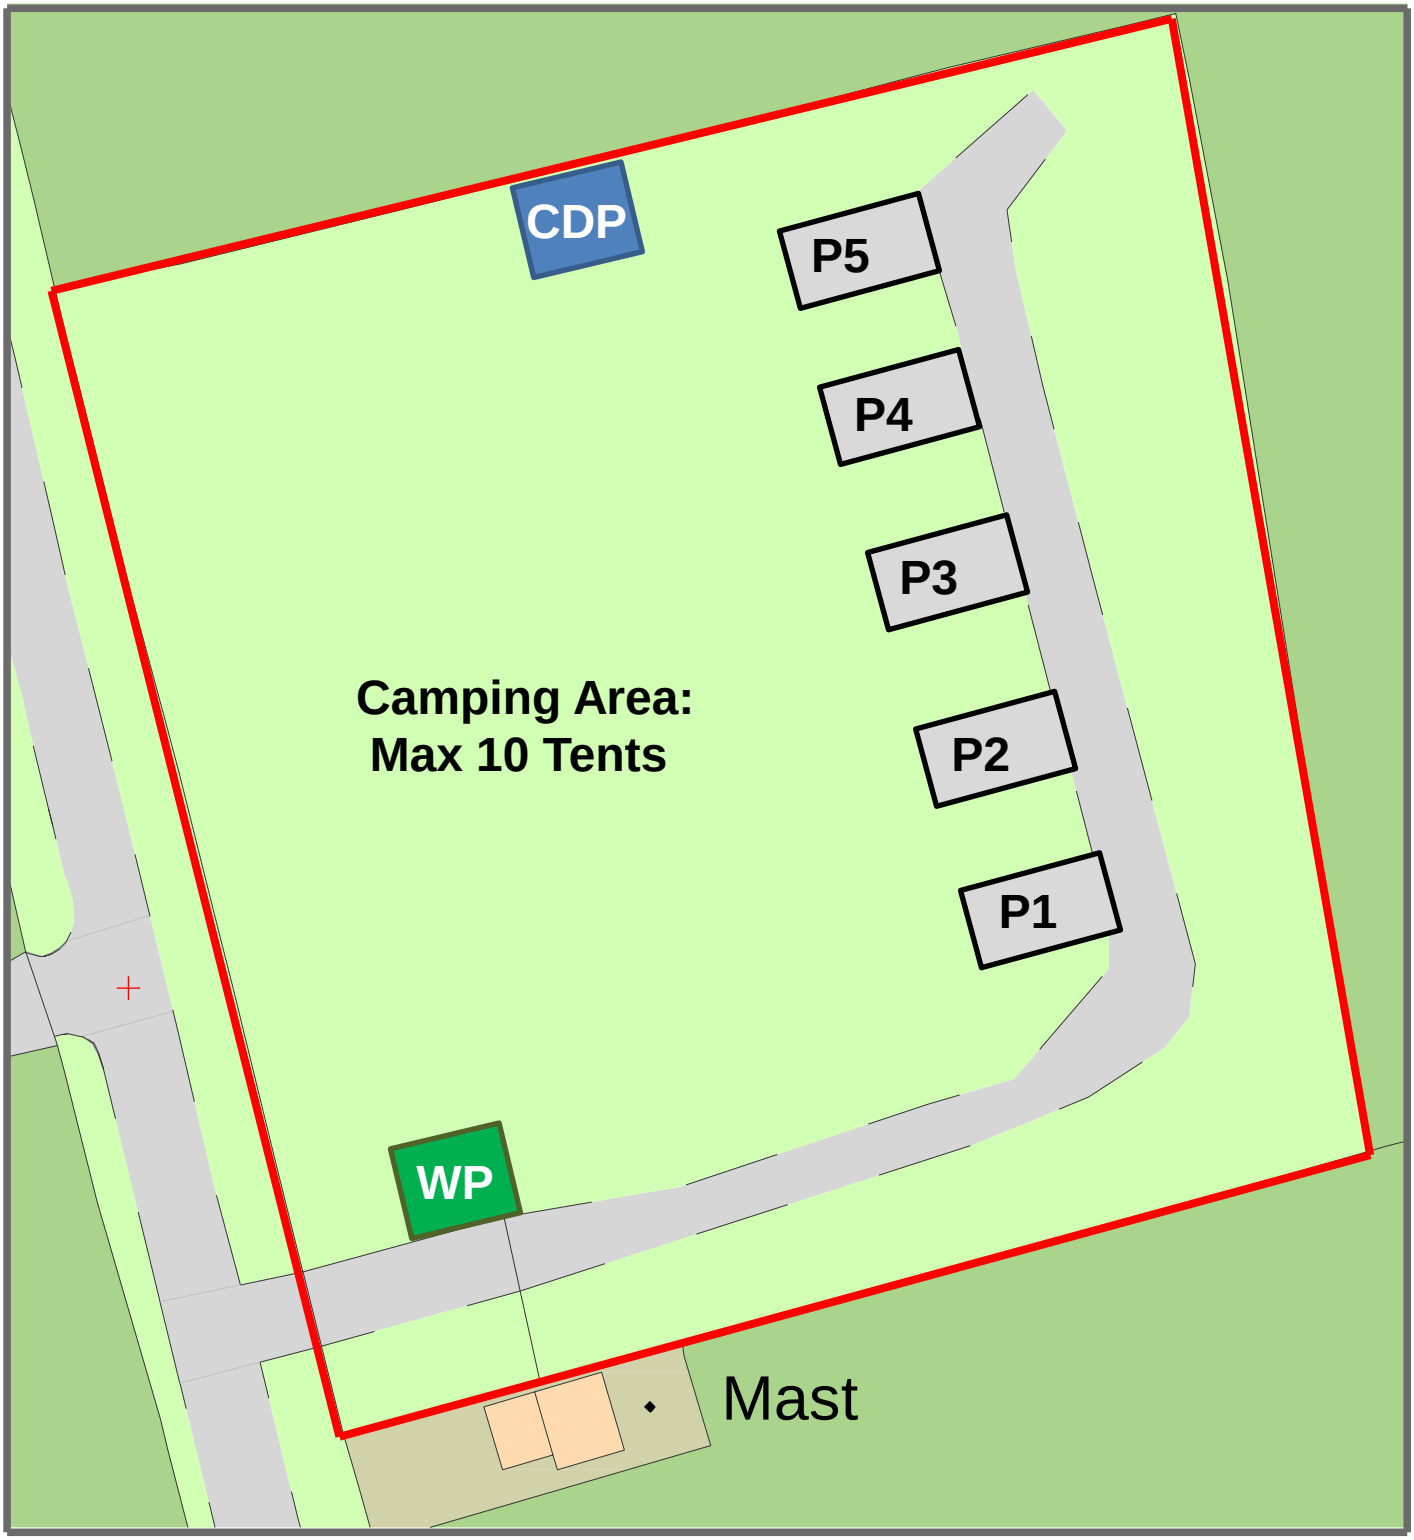

© Crown copyright 2020 Ordnance Survey 100053143

P1 – 5: Pitches for Caravans and Motorhomes
CDP: Chemical Disposal Point
WP: Waste Point for General Waste