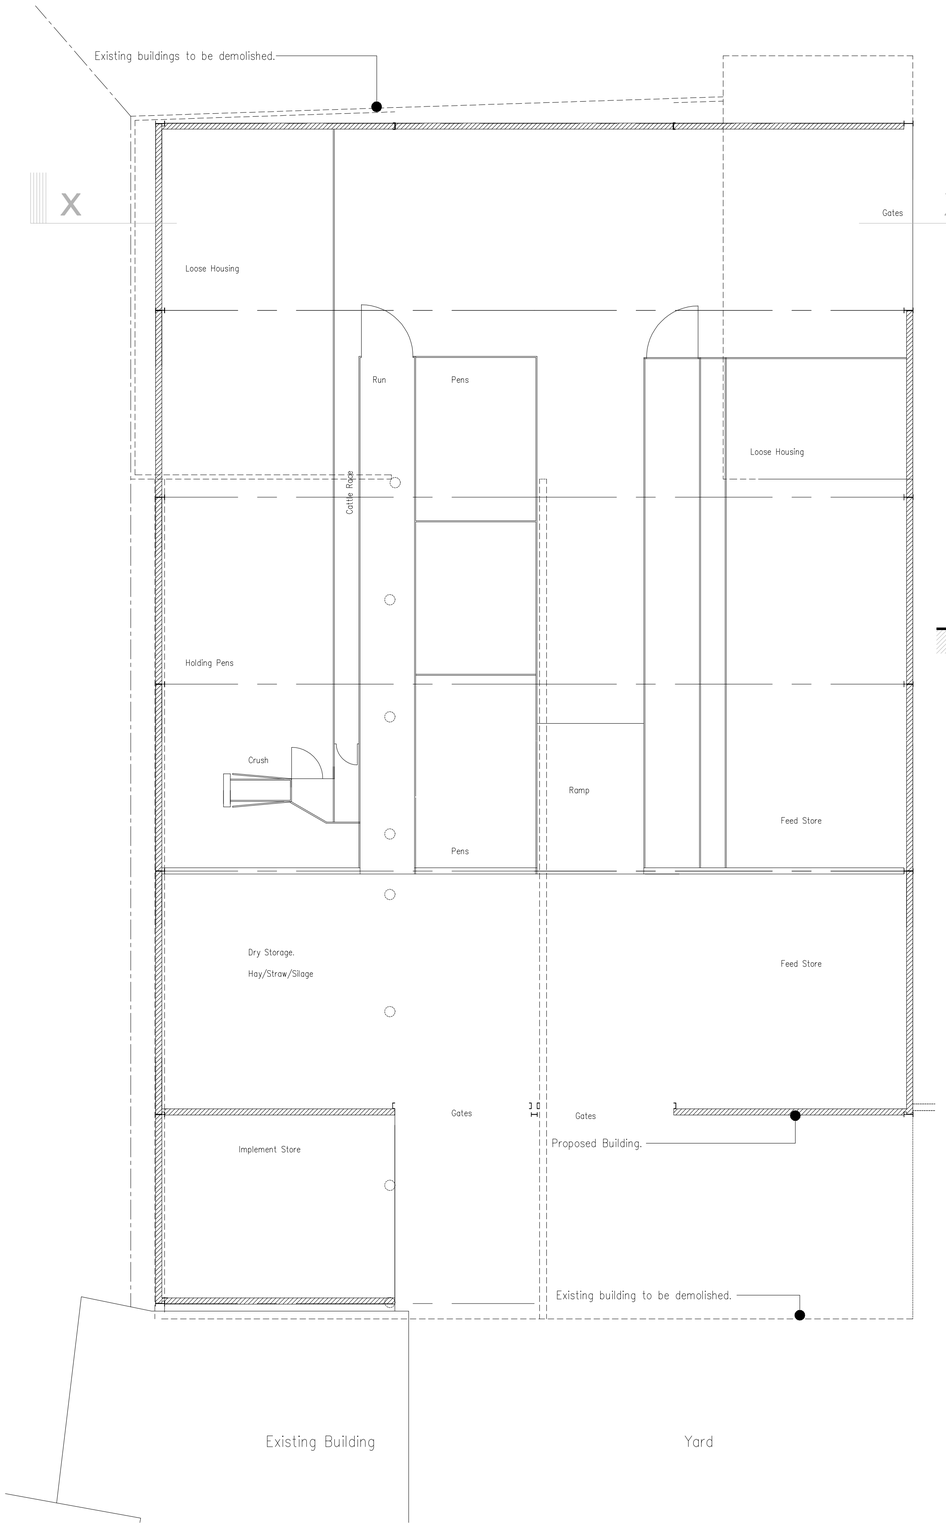

Floor Plan. Scale 1:100

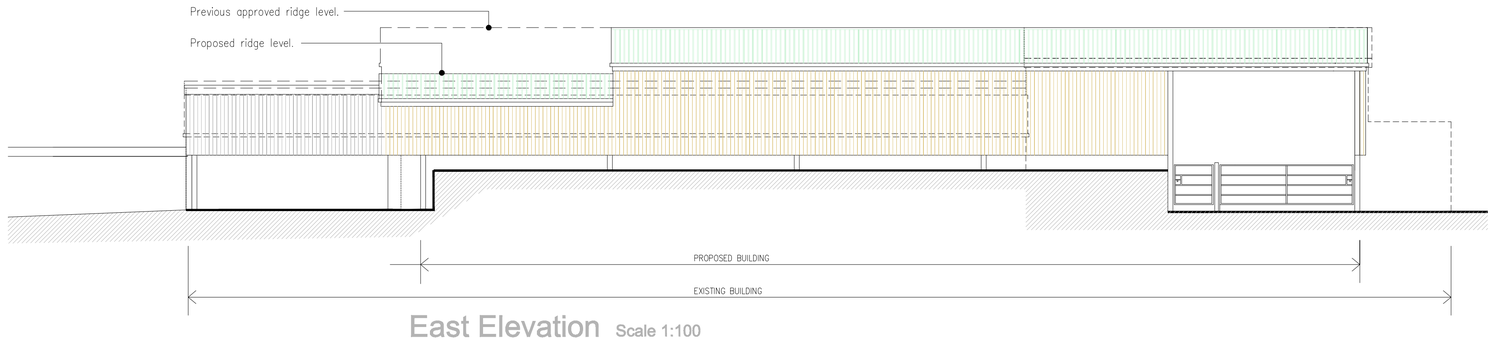

East Elevation Scale 1:100

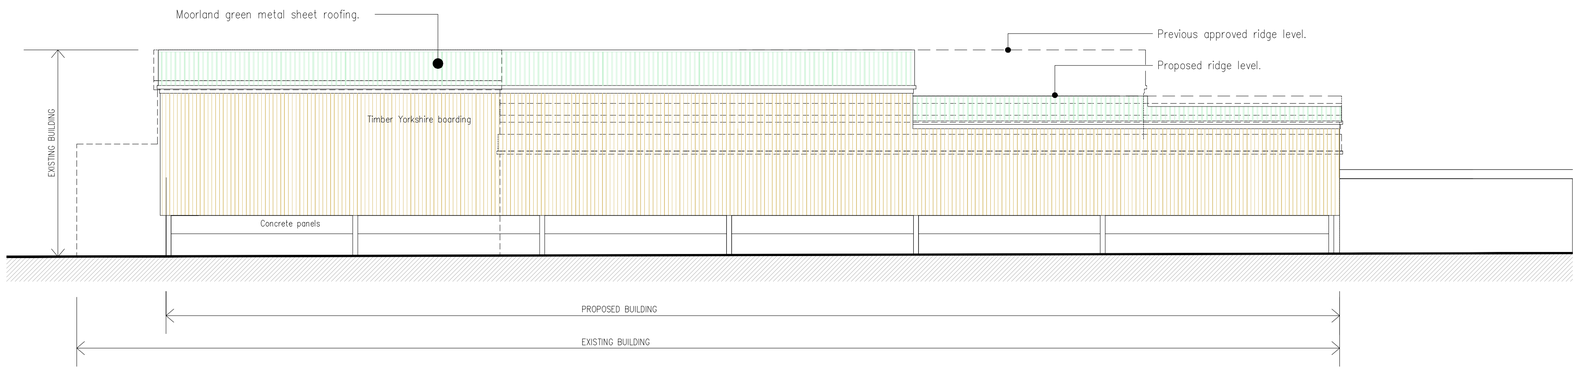

West Elevation Scale 1:100

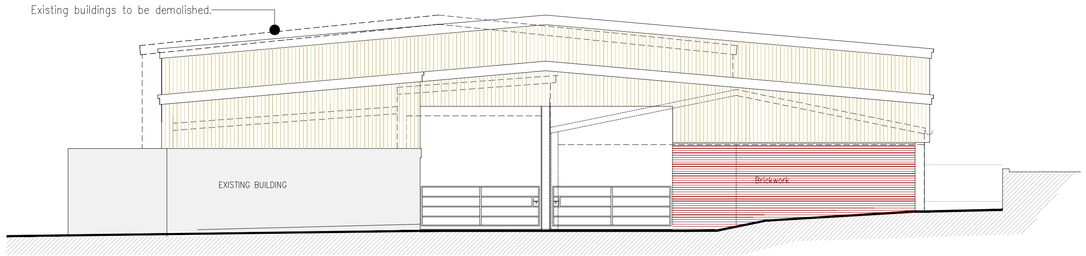

South Elevation Scale 1:100

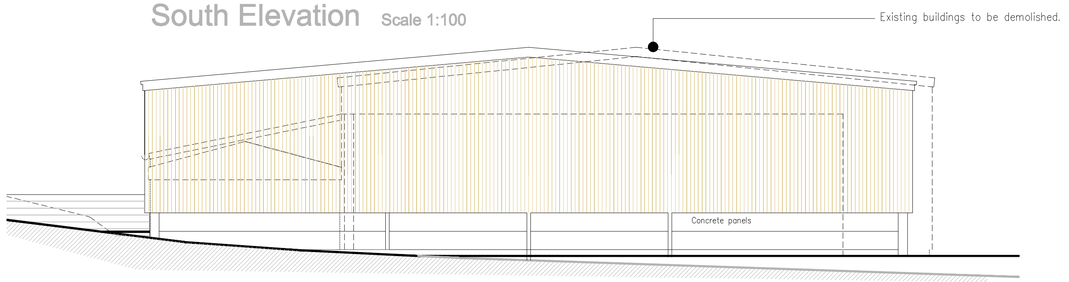

North Elevation Scale 1:100

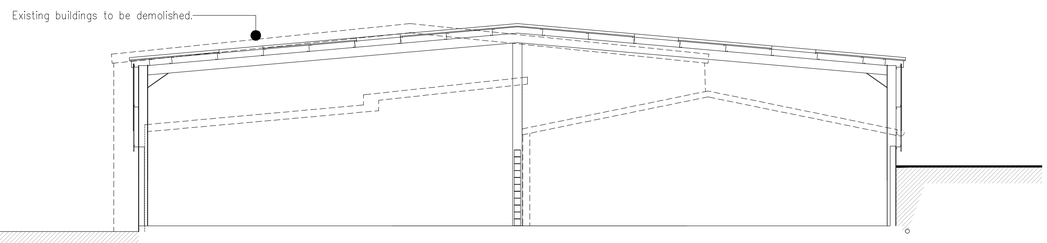

Section X-X Scale 1:100



Scale bar @ 1:100

Rev.	Drawn	Comments.	Date
A	ACB	Amend Elevation annotation	13-03-18
B	ACB	Reduce height of part of building, omit blockwork add brickwork to South Elevation, omit gated access from North Elevation, add gated access from East Elevation. Increase height of gated access on South Elevation.	14-02-20

MAC
ARCHITECTURAL DESIGN LTD
Moorland House, 123 Moorland Road, Burslem, ST6 1JD.
T:01782 503302 E:admin@mac-arch.co.uk

Client:
Mr K Carr.

Project:
Proposed Replacement Agricultural Buillding at Heath House Farm, Ostlers Lane, Cheddleton. Staffordshire, ST13 7DQ.

Title:
Plans Elevations & Sections as Proposed.

Status:
Planning.

Paper A1: Drawn: AC Bailey. Date: Nov. 2017 Ref: 1532-02B