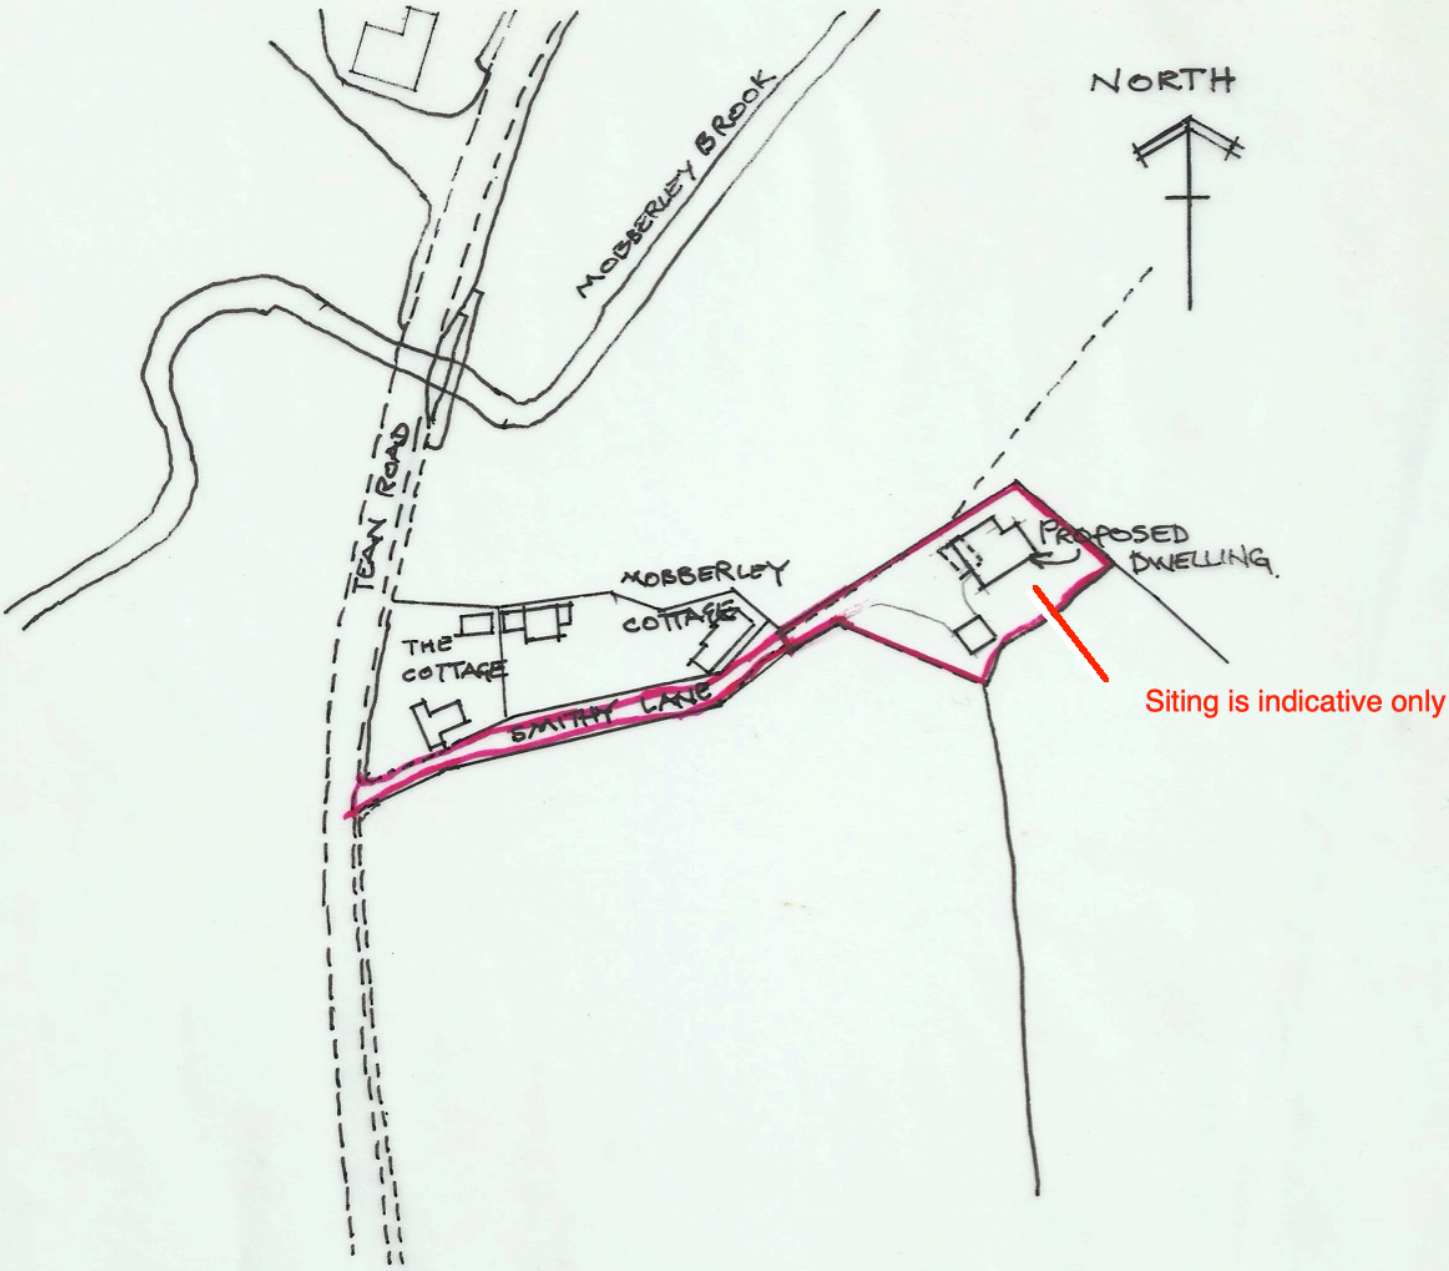

PROPOSED DWELLING OFF SMITHY LANE
MOBBERLEY FOR R & G HOPKINSON
LOCATION PLAN SCALE 1:1250