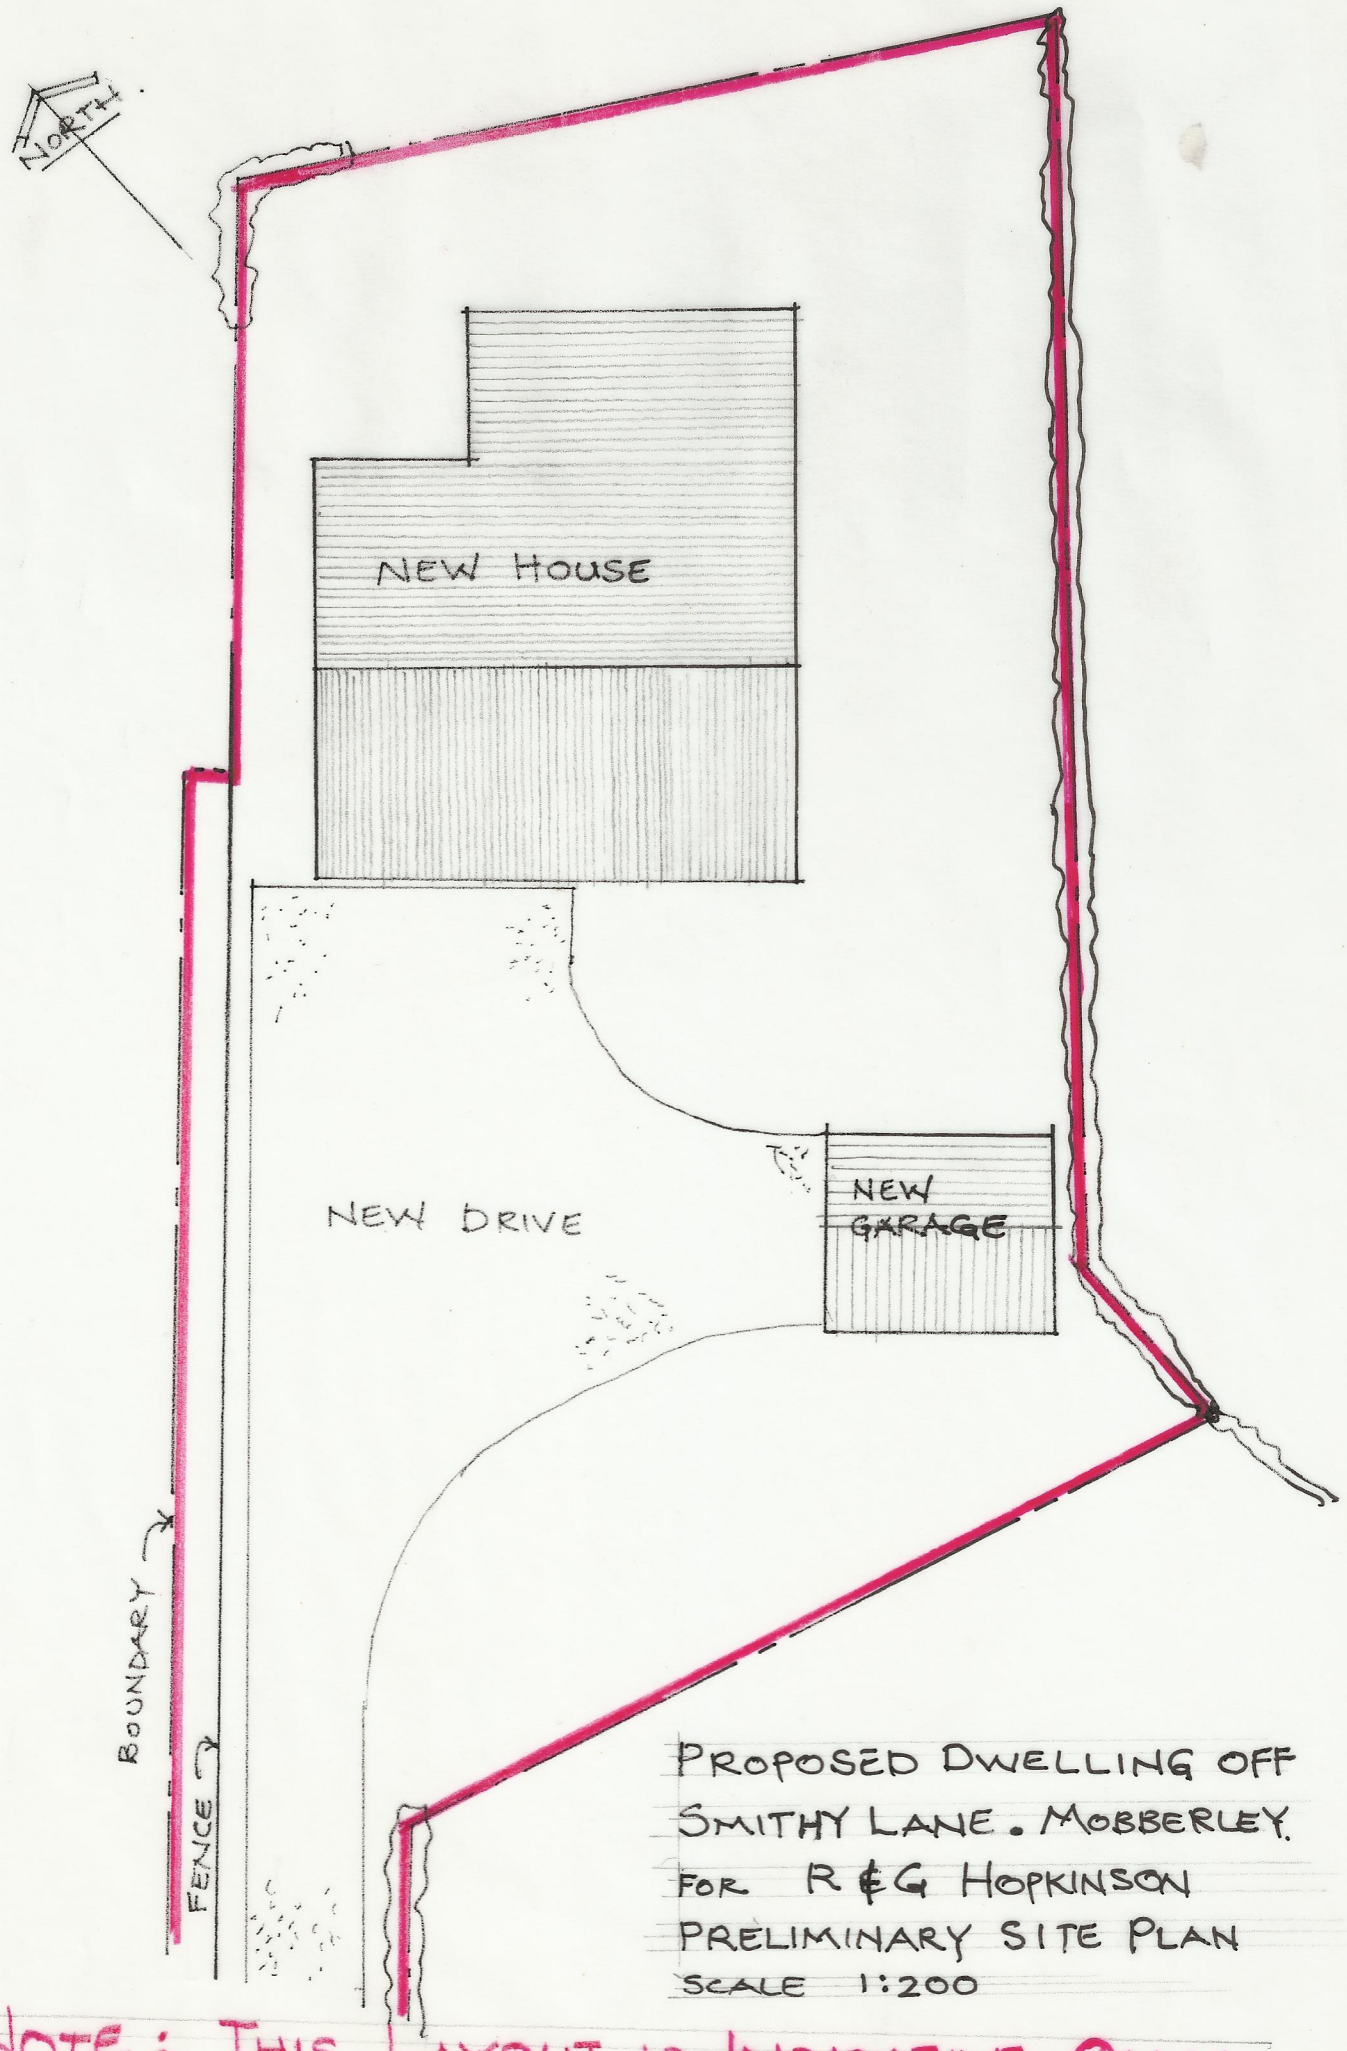

PROPOSED DWELLING OFF SMITHY LANE. MOBBERLEY.
FOR R & G HOPKINSON
PRELIMINARY SITE PLAN
SCALE 1:200

NOTE: THIS LAYOUT IS INDICATIVE ONLY.