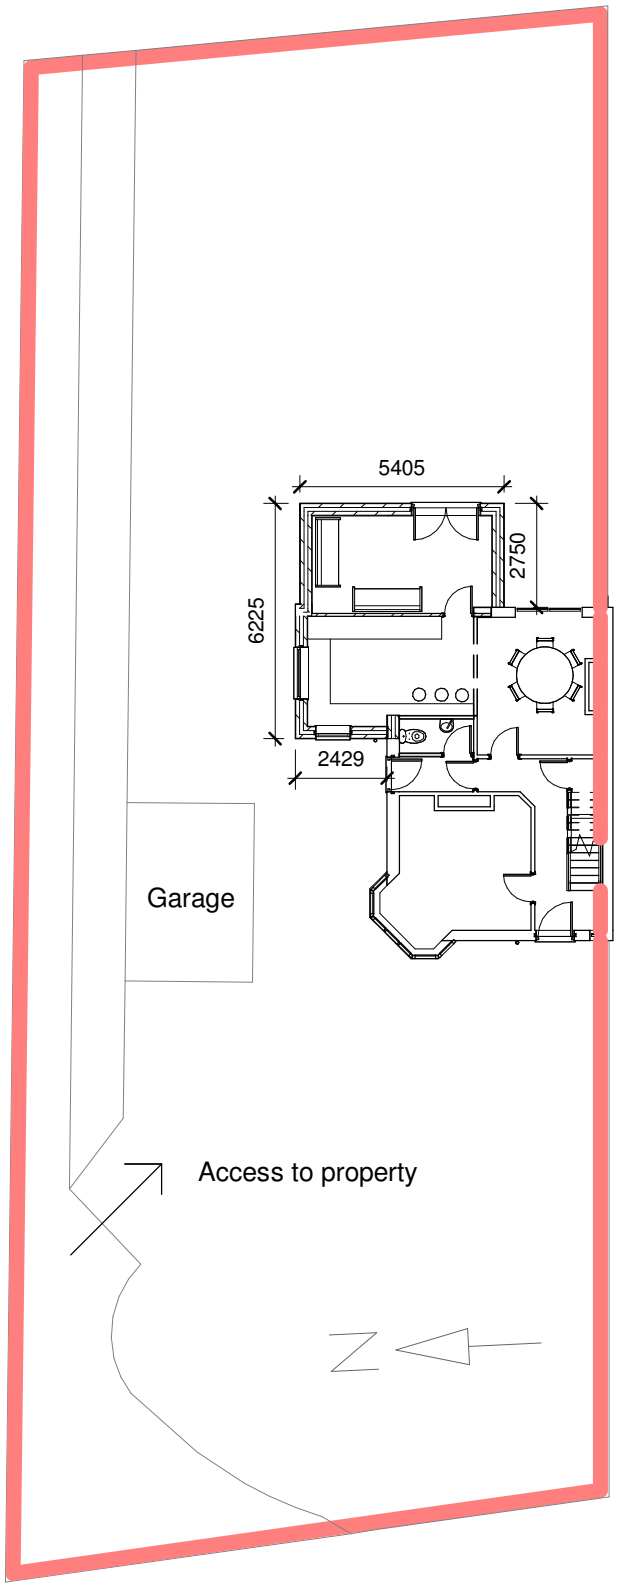


1 Site Plan -

1 : 200

		PROJECT Proposed Two Storey Side/Rear Extension	CLIENT Gilbert 151 Tunstall Road Knypersley Staffordshire ST8 7AE
Code	Status		Date 05/03/2020 | Project Number MJC-GIL-19 | Scale (@ A4) 1 : 200 | REV C
SUITABILITY DESCRIPTION	PURPOSE OF ISSUE	SHEET Site	Drawn by Author Checked by Checker DRAWING NUMBER SHEET04

06/03/2020 21:32:33