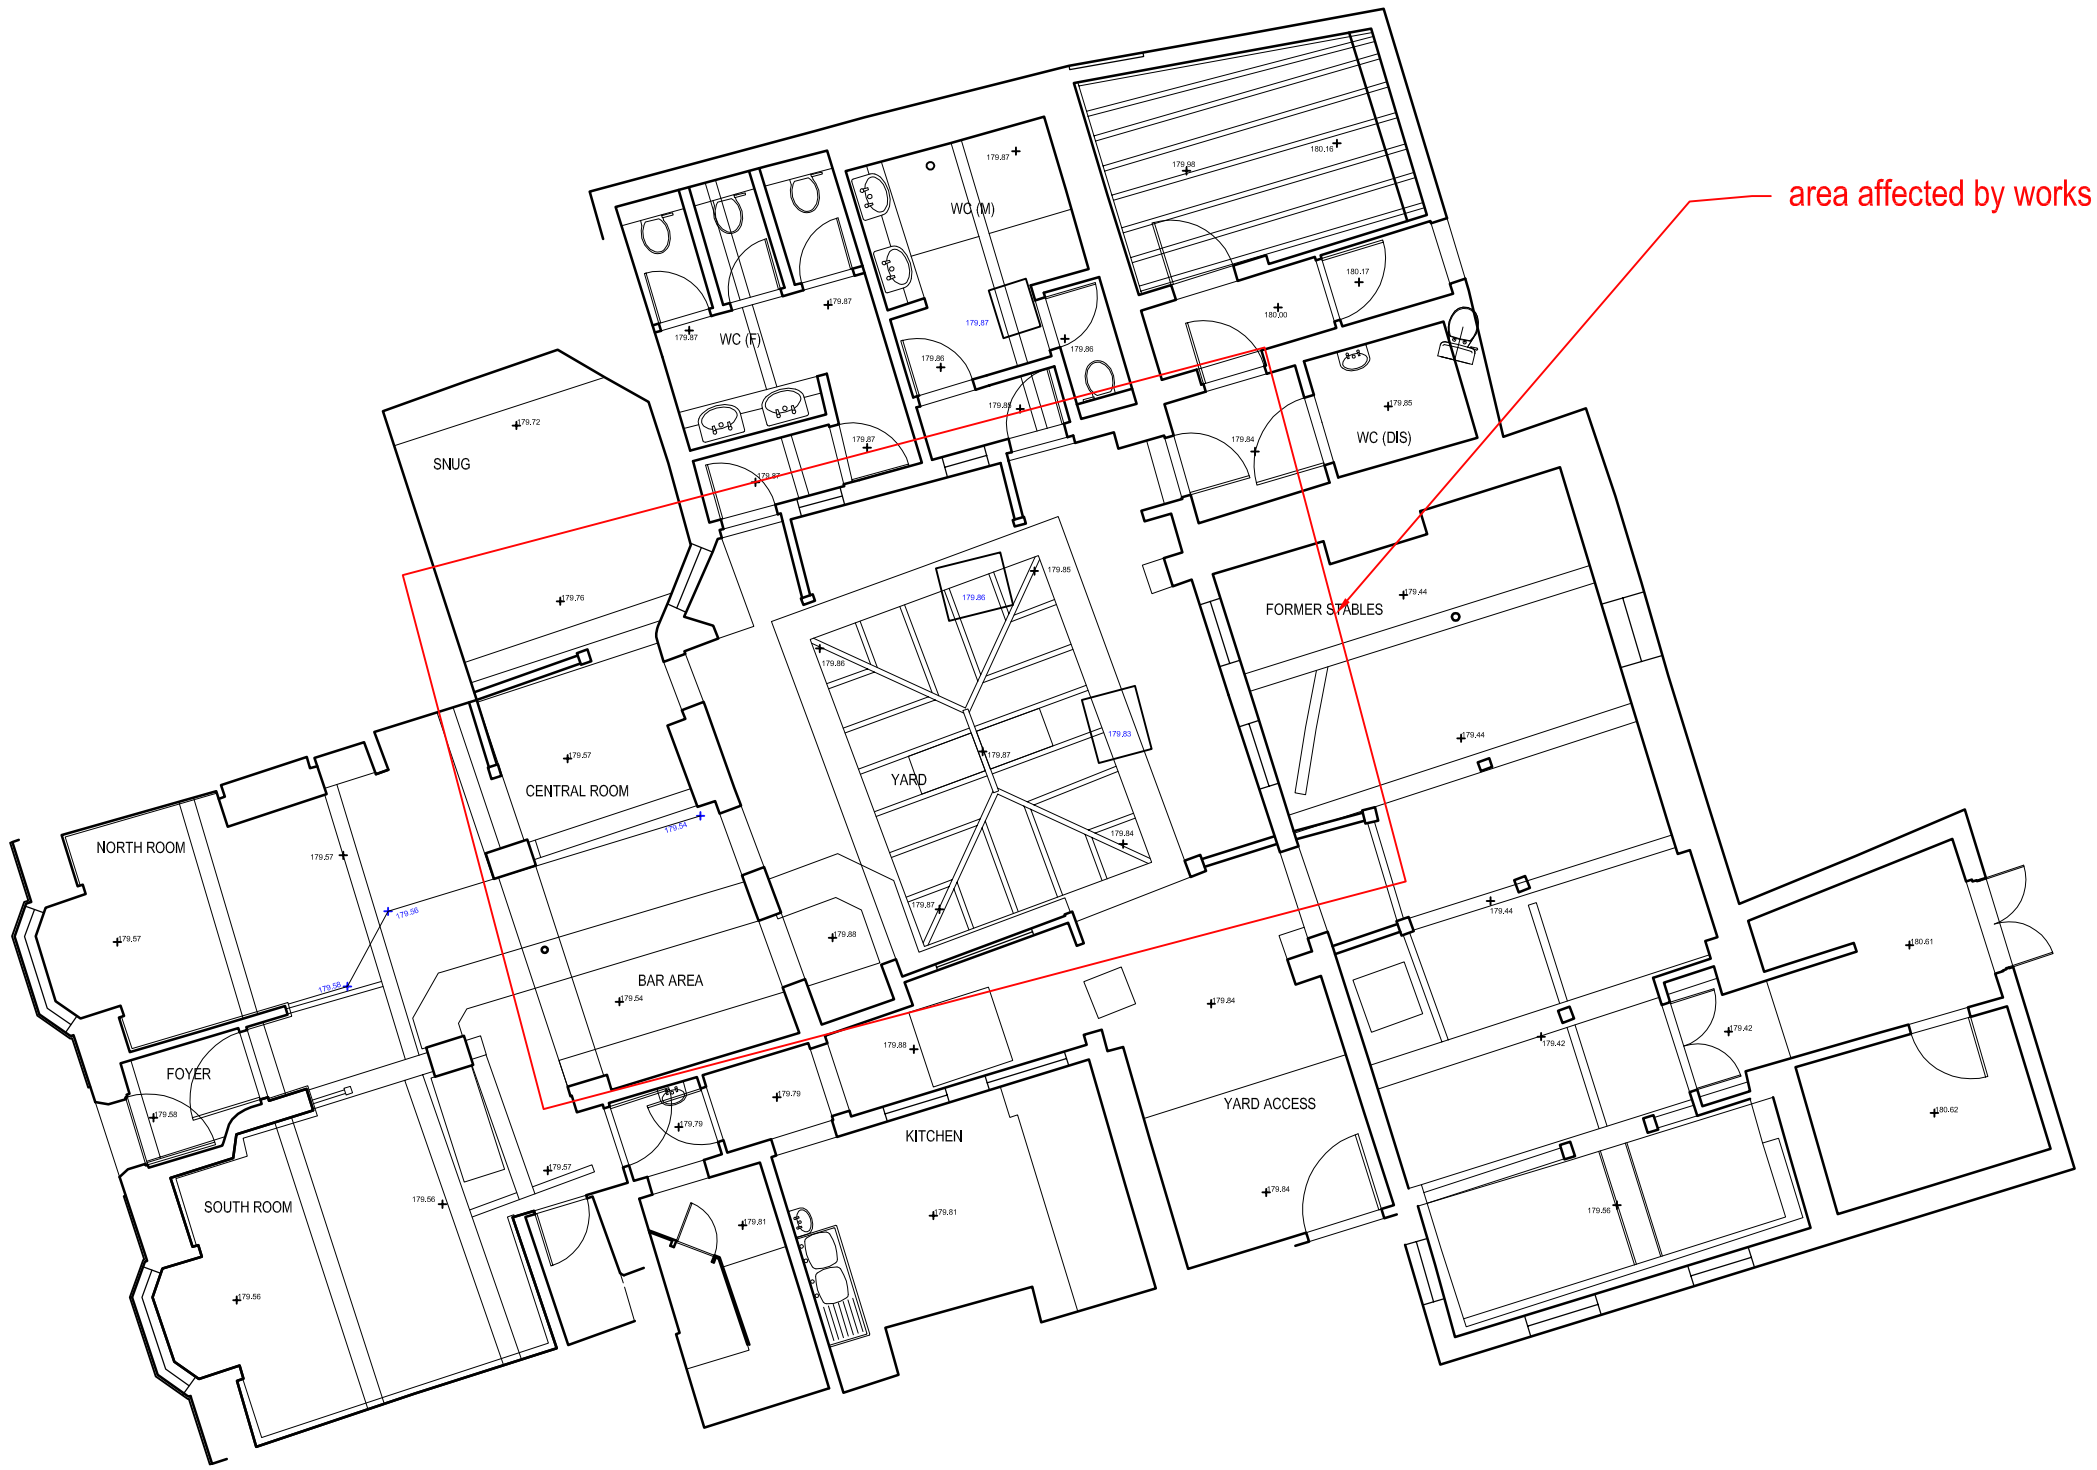

job	The Quiet Woman, St Edwards St, Leek Ground Floor Alterations				
title	Ground Floor Plan as Existing				
date	scale	drawn by	dwg. no.	rev.	
04.03.20	1/100 @ A3	RA	TQW-LBC-01	.	

Ian Ankers architecture
Building and Design Consultants
Ryecroft Farm, Rushton Spencer, Macclesfield, SK11 0RP
t 01260 546944
e ross@ianankers.co.uk
w www.ianankers.co.uk