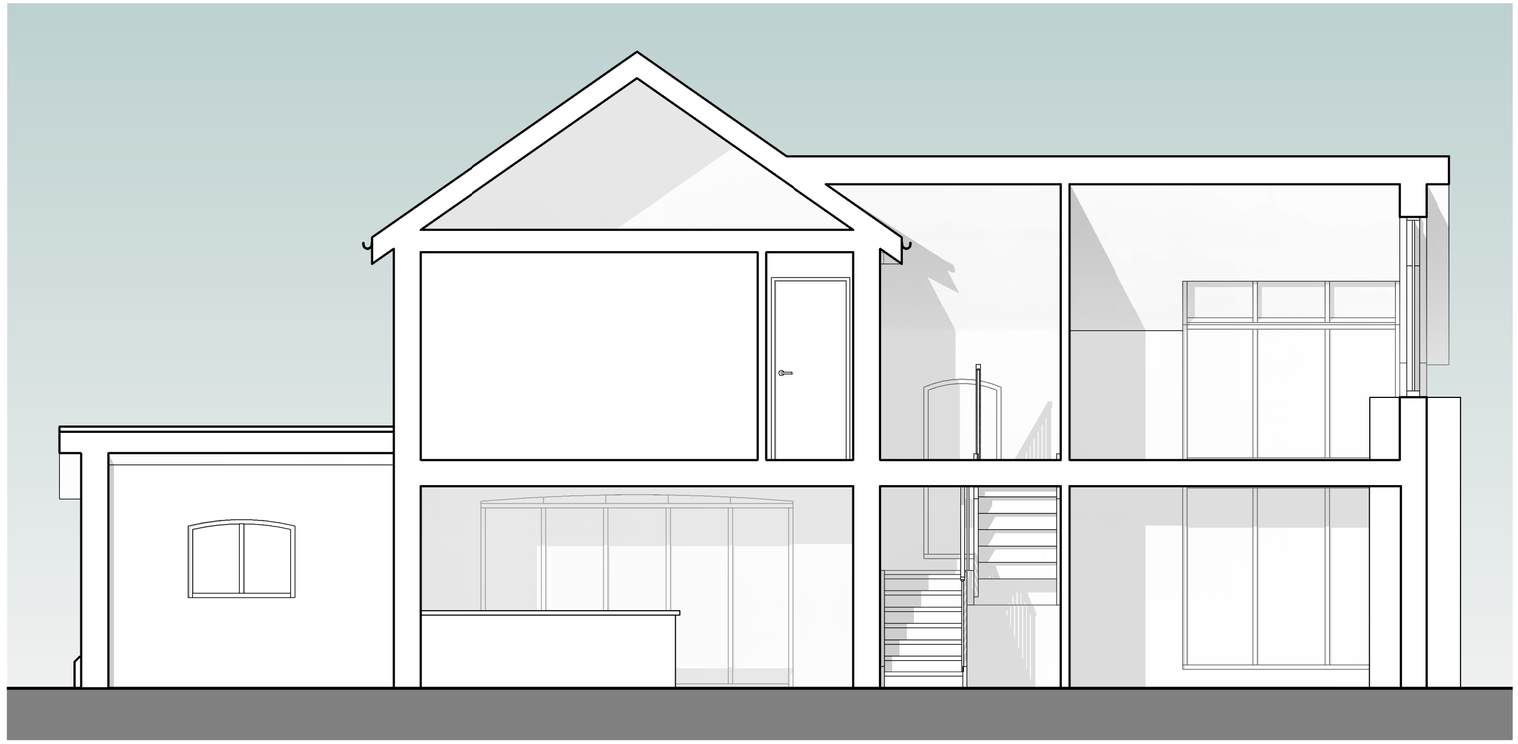

Section A-A
SCALE 1 : 50

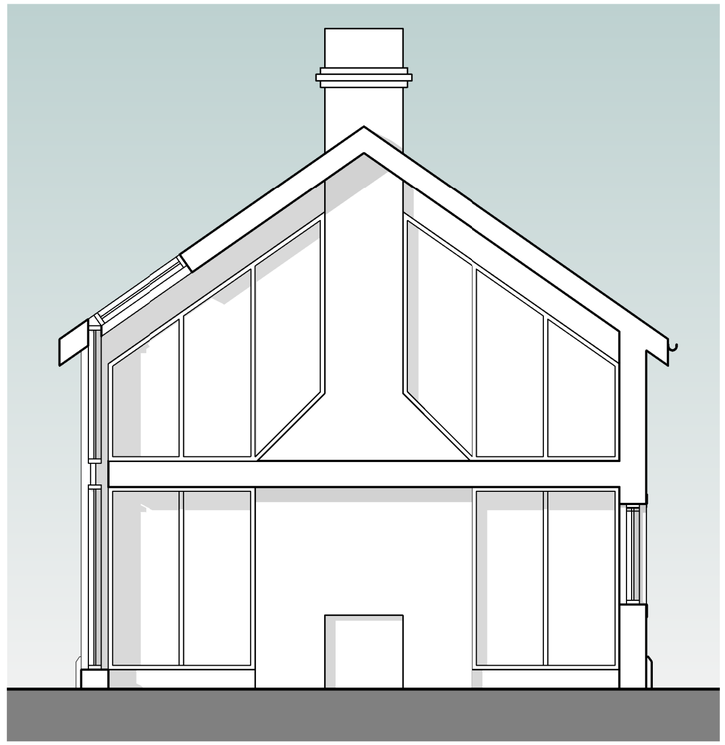

Section B-B
SCALE 1 : 50



Section C-C
SCALE 1 : 50

all heights, sizes and dimensions should be checked on site by the contractor before any work is put in hand.

figured dimensions should be taken in preference to scaling and any errors or omissions reported to the architect at once

This drawing has been prepared in accordance with the CDM (Construction Design and Management) and all foreseeable design risks to those involved or affected by construction have been avoided wherever possible

Rev	Date	By	Detail

Drawing status

S3 - Planning

Client

Mr & Mrs Corden

Project/Location

Proposed Dwelling to

Coneygreaves Farm
Draycott
Stoke on Trent
Staffs ST10 2NS

SMYTHEMAN ARCHITECTURAL

12 High Street
Tean, Stoke-on-Trent
ST10 4DZ
United Kingdom

T +44 (0)1538 722097
F +44 (0)1538 722185
mail@smytheman.co.uk
www.smytheman.co.uk

Drawing title

Proposed Sections

Scale(s)	Date	Drawn	Checked	Job No.
1 : 50 @A2	April '19	NJ	SS	3125

Drawing number **Revision**

MC19-SA-XX-XX-DR-A-0301