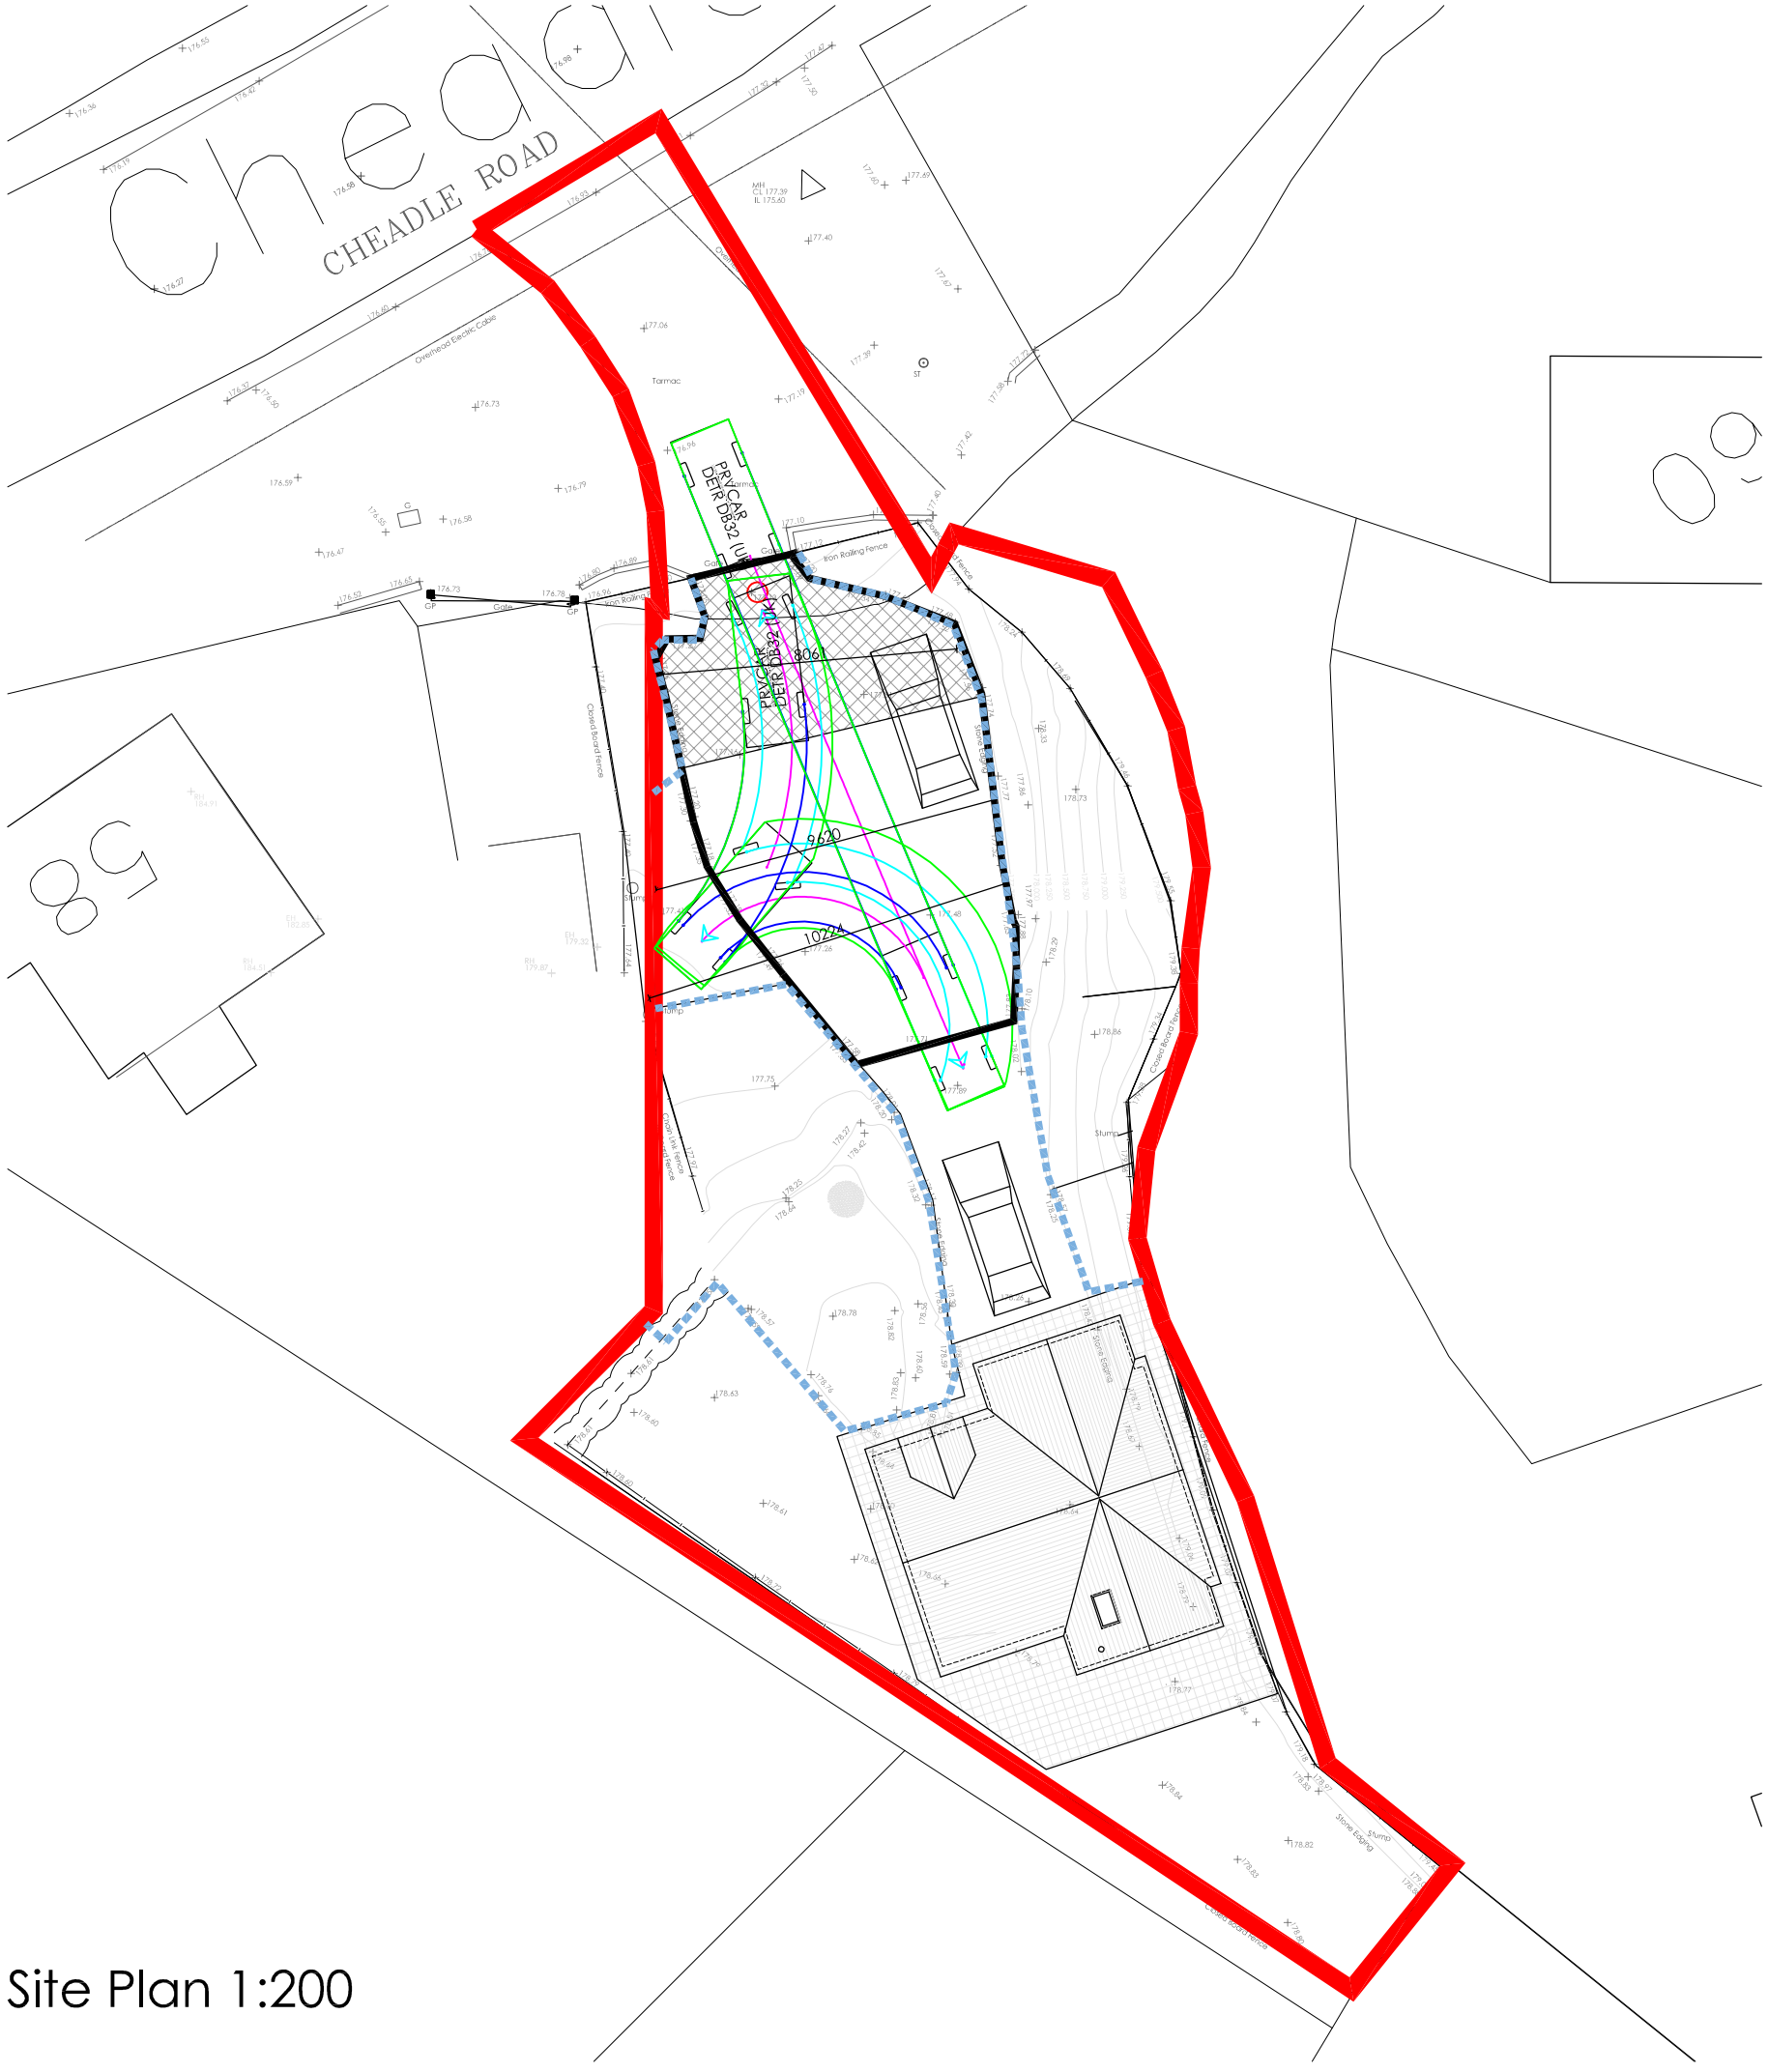

Site Plan 1:200

Copyright of this drawing is vested in the Architect and it must not be copied or reproduced without consent. Figured dimensions only are to be taken from this drawing. All contractors must visit the site and be responsible for taking and checking all dimensions relative to their work. Hewitt&Carr Architects Ltd are to be advised of any variation between drawings and site conditions.
CLIENTS ARE ADVISED TO CLARIFY DIMENSIONS WITH THE ARCHITECT PRIOR TO SETTING OUT AND NOT TO SCALE FROM THE DRAWING

Rev.	Drawn	Comments	Date
A	BVC	Amendment to site plan.	03.03.20

1:200

4m 0 4m 8m 12m 16m 20m

Hewitt&Carr Architects
A: DaisyBank House | 17-19 Leek Road | Cheadle | ST10 1JE
T: 01538 756888
E: enquiries@hcarchitects.co.uk
W: www.hcarchitects.co.uk

Client
Mr & Mrs K Wheat

Project
Single Residential Dwelling on Land Off Cheadle Road, Forsbrook

Title
Site Plan (parking/turning space)

PLANNING

Status
Planning

Date Feb 2020 Drawn BVC

Scale @A3 As Stated Checked

Project No 00960 Drawing No. AL(0)03 Rev A

File Ref: C:\